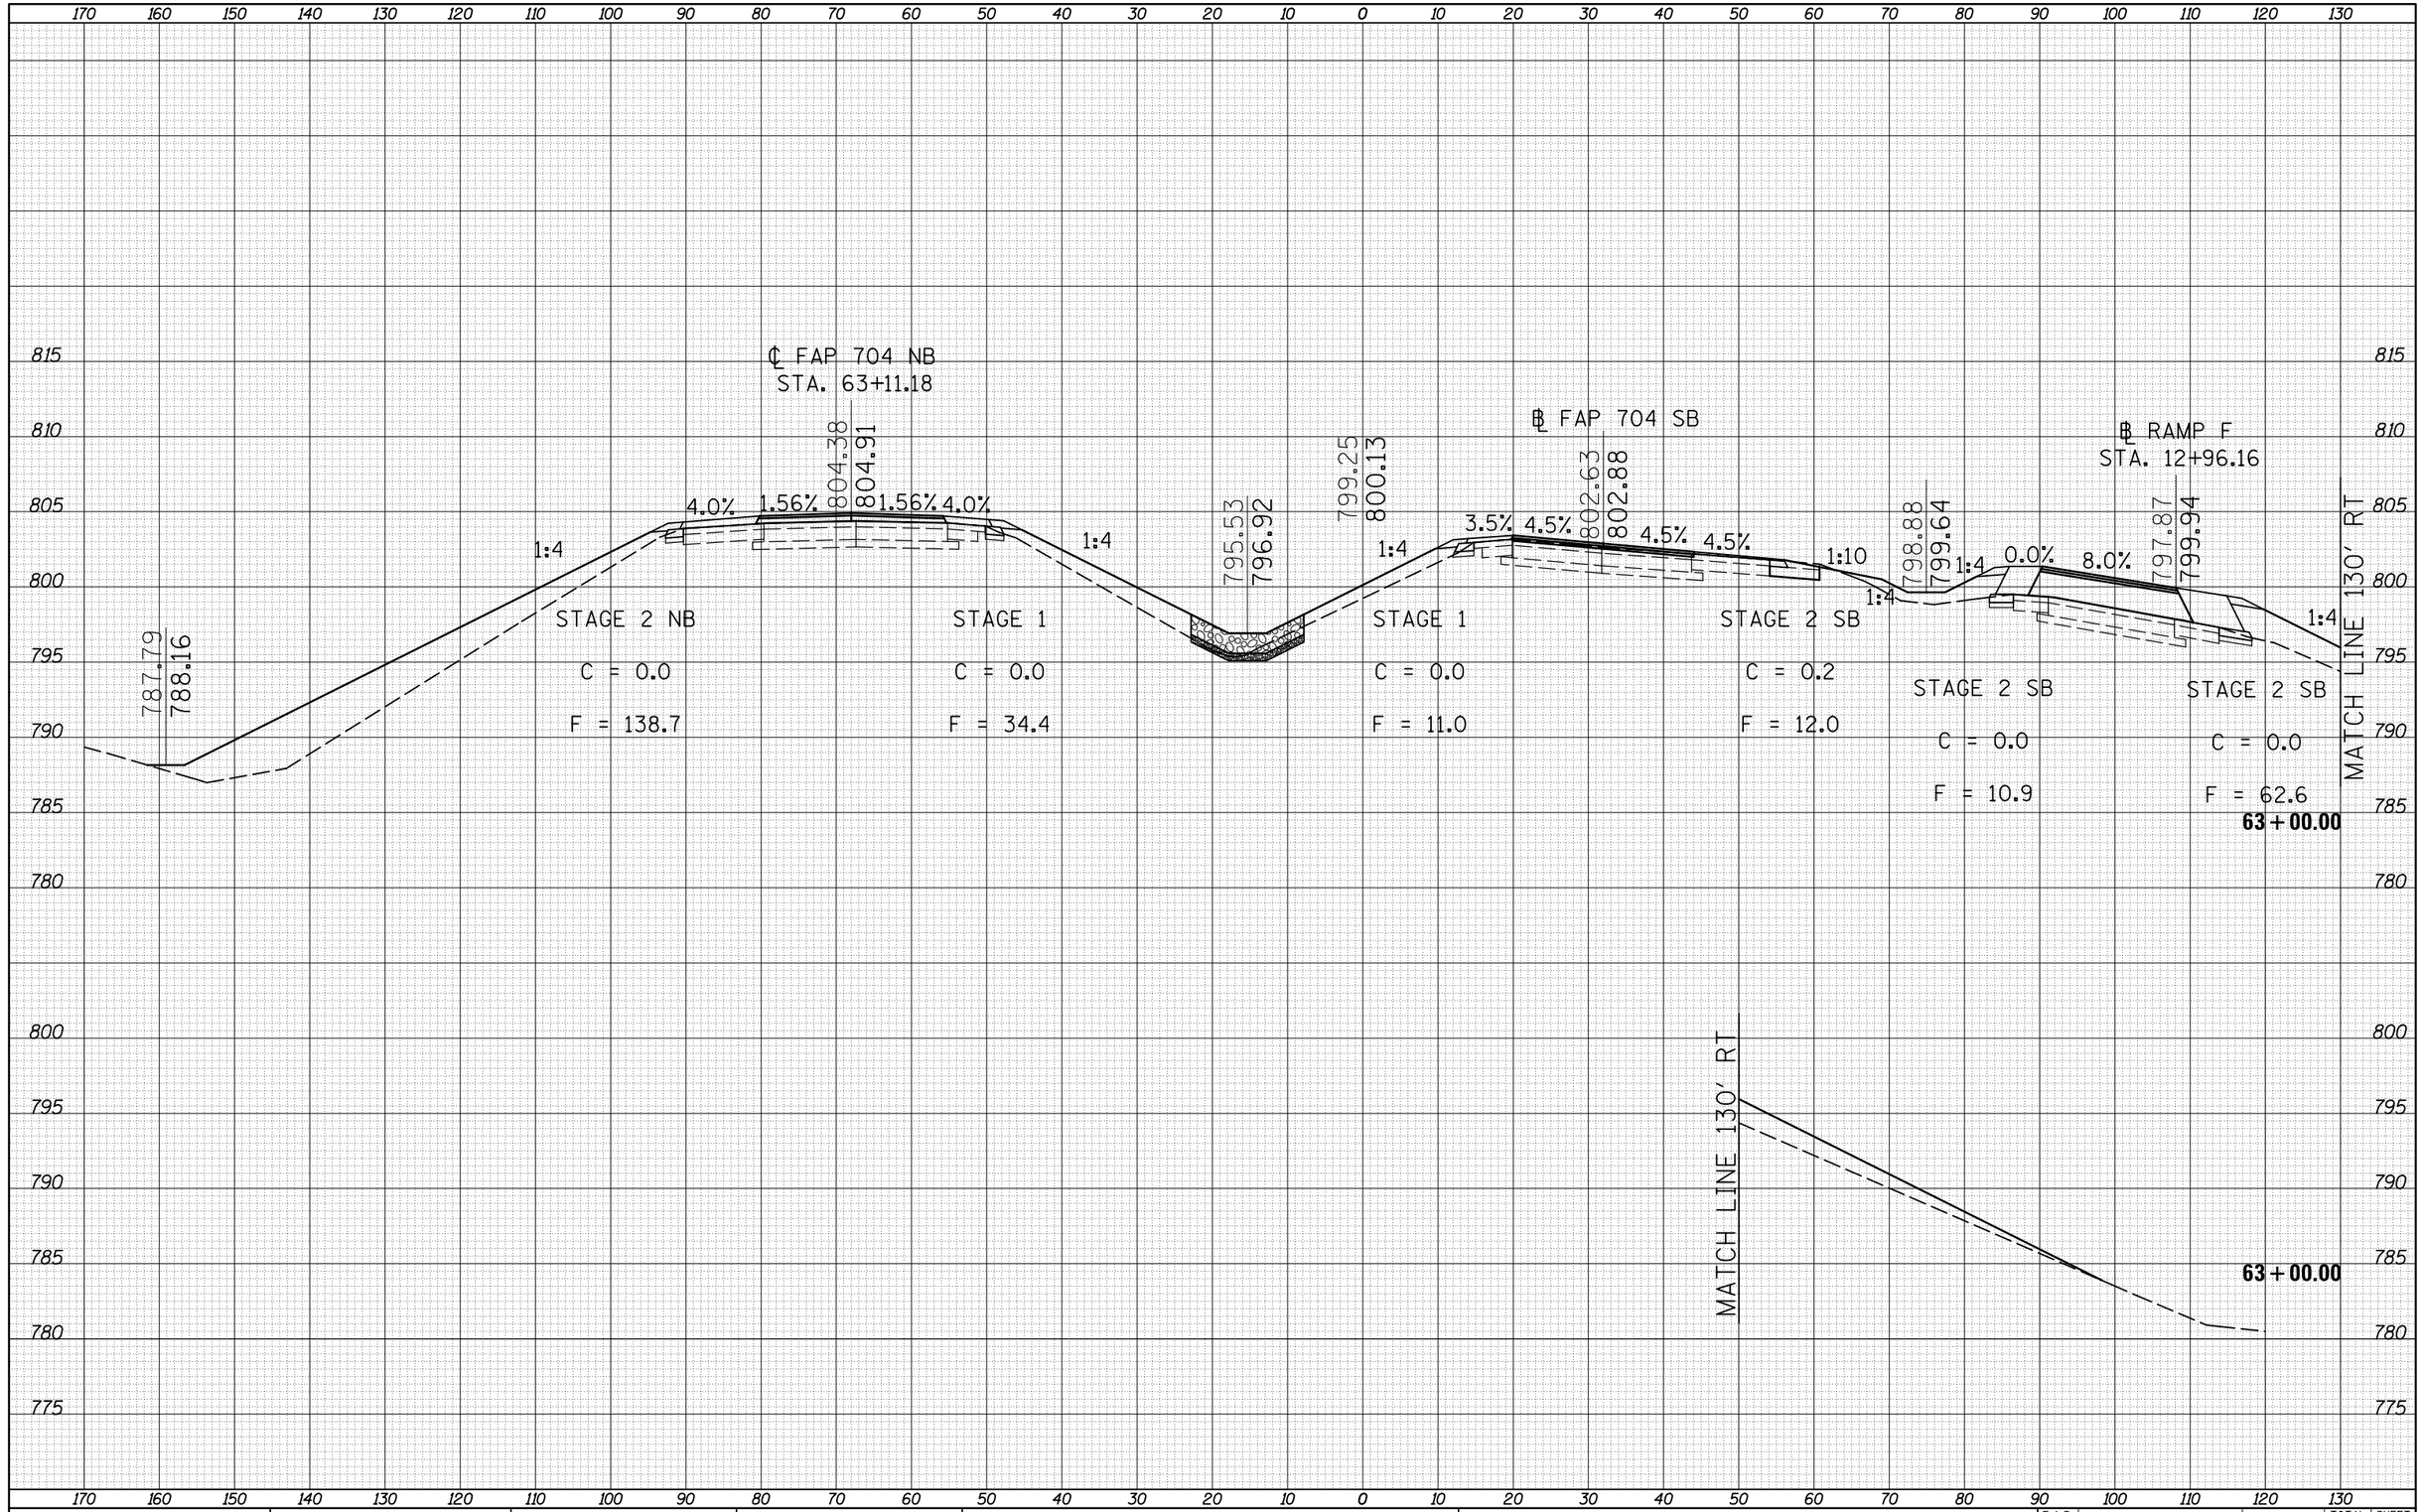

FINAL SURVEY — NOTE BOOK — NO. — SURVEYED — PLOTTED — TEMPLATE — AREAS — AREAS CHECKED — BY — DATE

ORIGINAL SURVEY — NOTE BOOK — NO. — SURVEYED — PLOTTED — TEMPLATE — AREAS — AREAS CHECKED — BY — DATE

FILE NAME = c:\pw_work\pwidot\detersbj\d0157116\D570570-sht-XS-155a.dgn	USER NAME = detersbj	DESIGNED -	REVISED -
		DRAWN -	REVISED -
	PLOT SCALE = 20.0000 ' / in.	CHECKED -	REVISED -
	PLOT DATE = 8/13/2013	DATE -	REVISED -

STATE OF ILLINOIS
DEPARTMENT OF TRANSPORTATION

F.A.P. 704 CROSS SECTION SHEET

SCALE: | SHEET 43 OF 46 SHEETS | STA. 63+00.00 | TO STA. 63+00.00

F.A.P. RTE.	SECTION	COUNTY	TOTAL SHEETS	SHEET NO.
704	57-2O(HB,HB-1)BR-1	MCLEAN	440	336
		CONTRACT NO. 70570		
	ILLINOIS FED. AID PROJECT			