| FINAL SURVEY | NOTE BOOK | SURVEYED | PLOTTED | TEMPLATE | AREAS | AREAS CHECKED | BY | DATE |
|---|---|---|---|---|---|---|---|---|
| NO. | | | | | | | | |

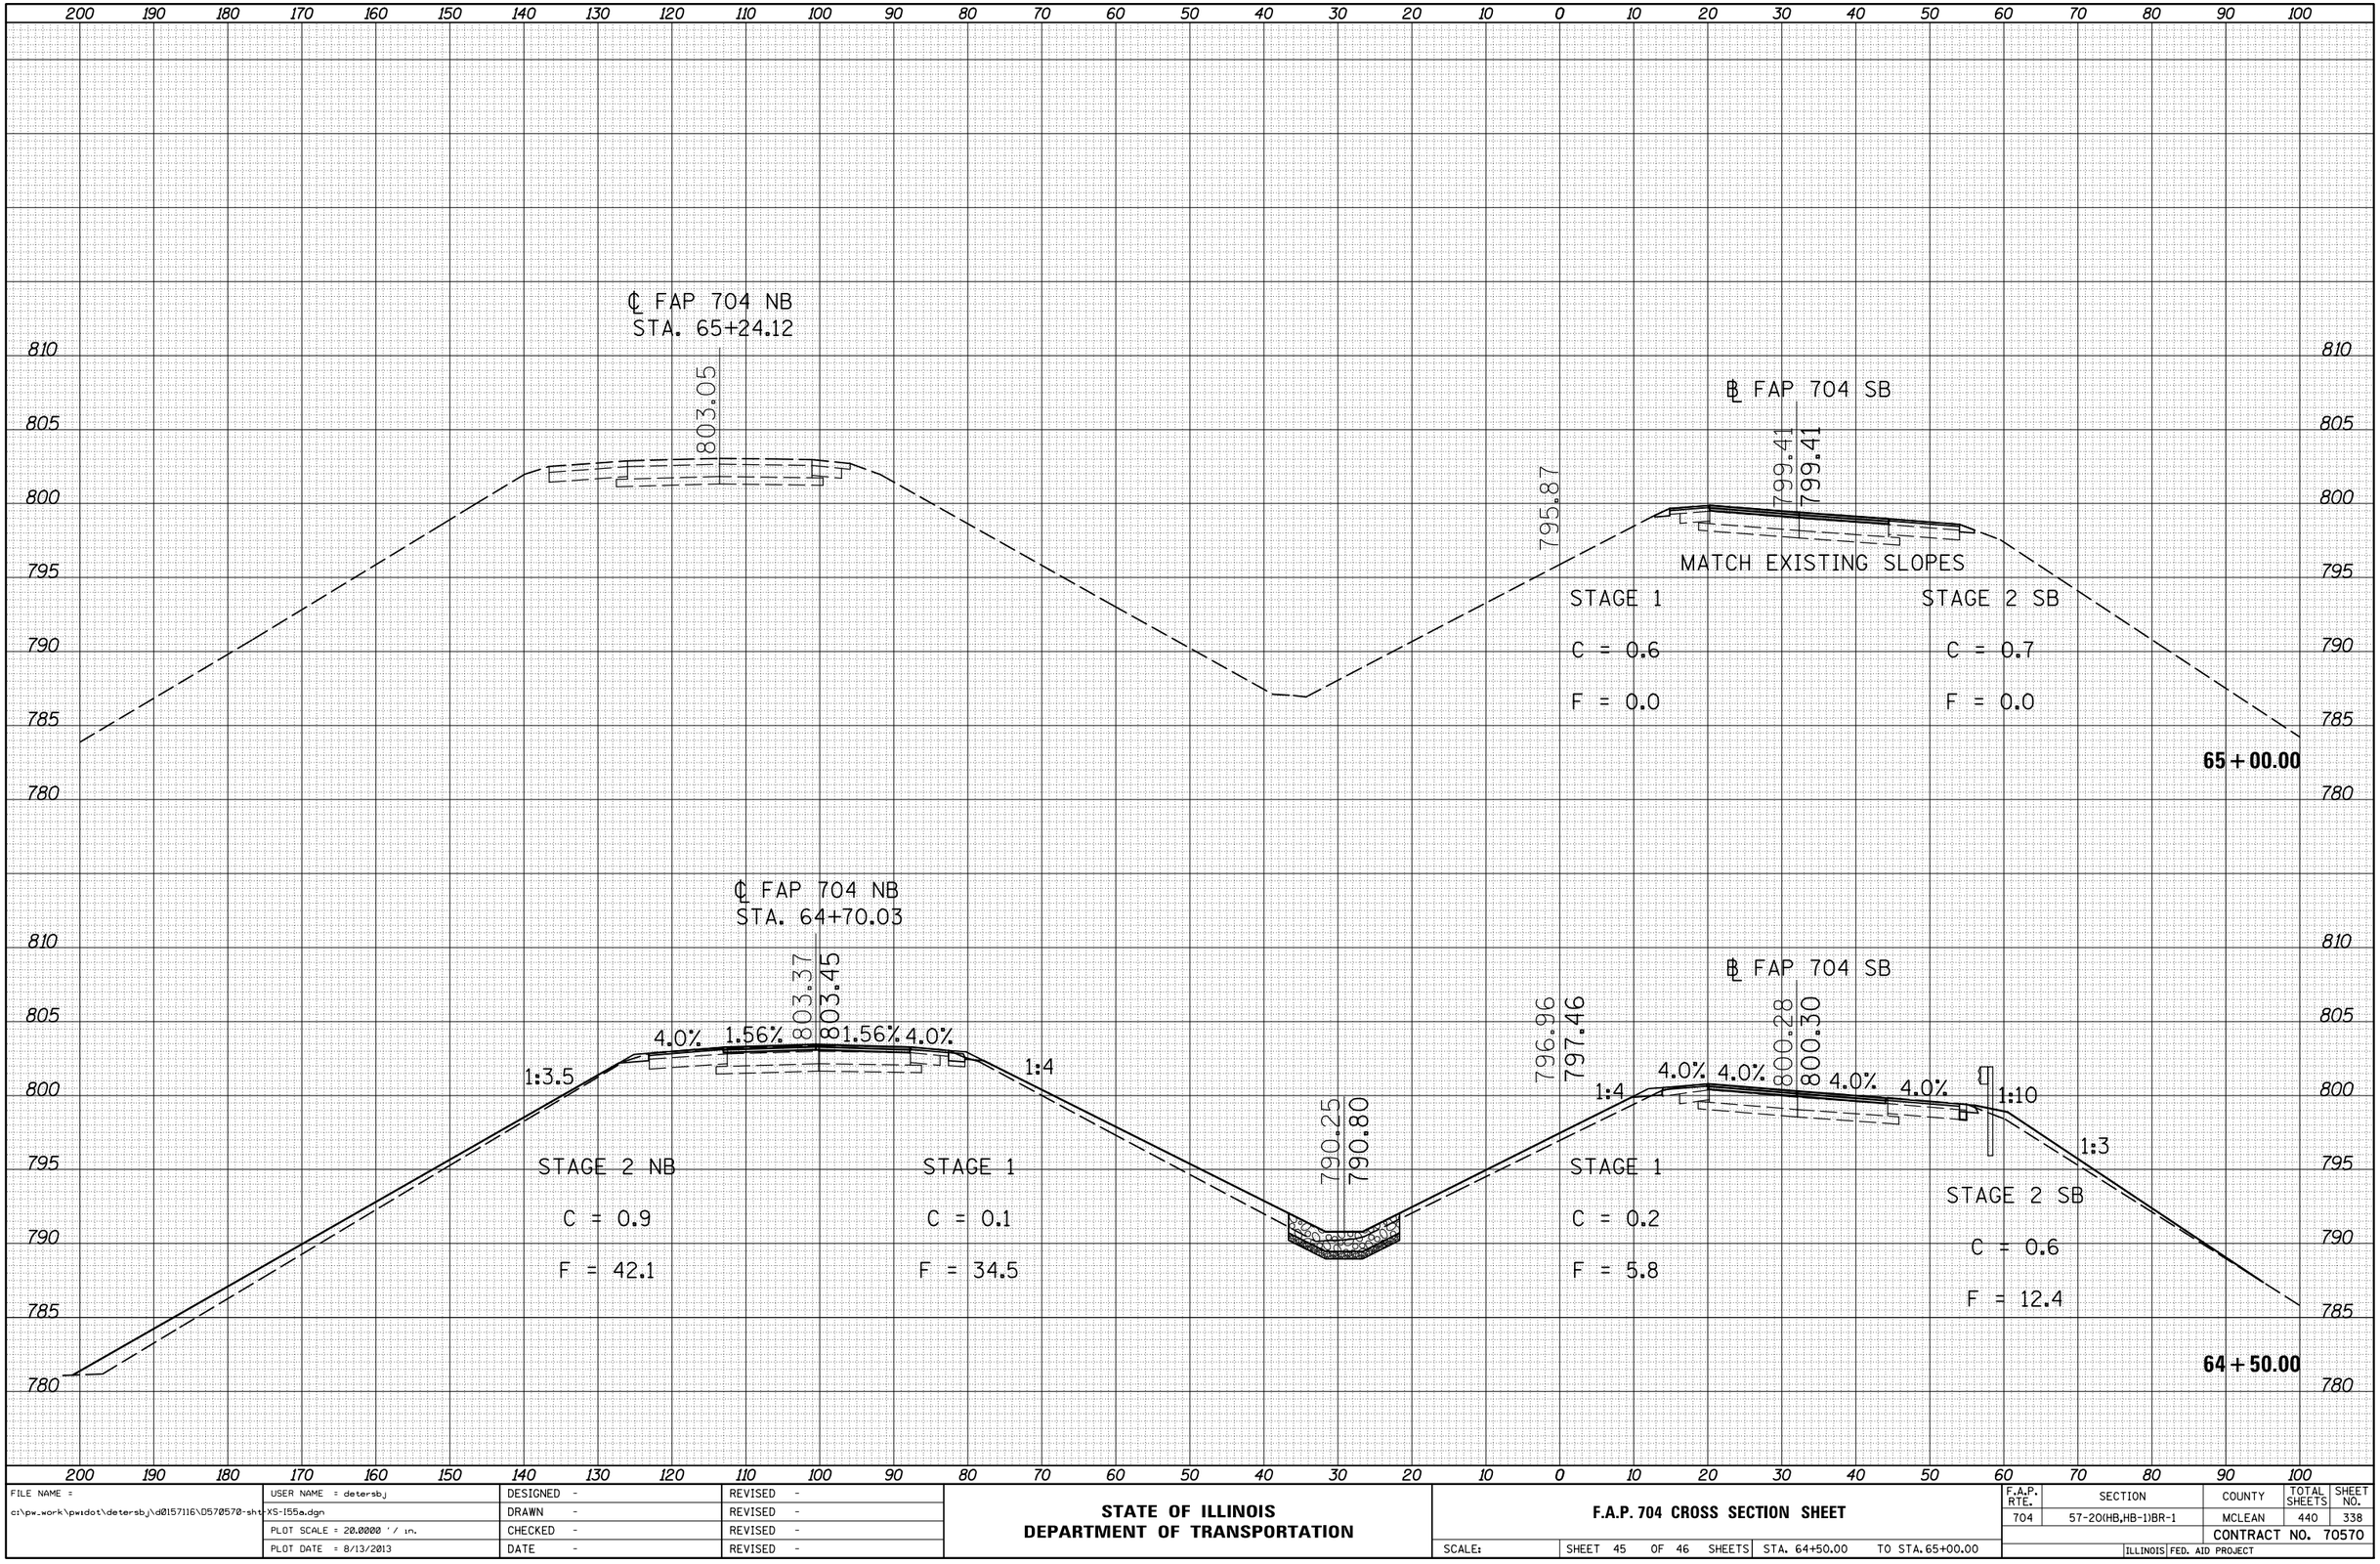


| ORIGINAL SURVEY | NOTE BOOK | SURVEYED | PLOTTED | TEMPLATE | AREAS | AREAS CHECKED | BY | DATE |
|---|---|---|---|---|---|---|---|---|
| NO. | | | | | | | | |

| | | | |
|---|---|---|---|
| FILE NAME = c:\pw_work\pwidot\detersbj\d0157116\D570570-sht-XS-155a.dgn | USER NAME = detersbj | DESIGNED - | REVISED - |
| | | DRAWN - | REVISED - |
| | PLOT SCALE = 20.0000 ' / in. | CHECKED - | REVISED - |
| | PLOT DATE = 8/13/2013 | DATE - | REVISED - |

**STATE OF ILLINOIS**
**DEPARTMENT OF TRANSPORTATION**

**F.A.P. 704 CROSS SECTION SHEET**

SCALE: | SHEET 45 OF 46 SHEETS | STA. 64+50.00 | TO STA. 65+00.00

| F.A.P. RTE. | SECTION | COUNTY | TOTAL SHEETS | SHEET NO. |
|---|---|---|---|---|
| 704 | 57-20(HB,HB-1)BR-1 | MCLEAN | 440 | 338 |
| | | CONTRACT NO. 70570 | | |
| | ILLINOIS FED. AID PROJECT | | | |