FINAL SURVEY	NOTE BOOK	NO.
SURVEYED		
PLOTTED		
TEMPLATE		
AREAS		
AREAS CHECKED		

BY	DATE

ORIGINAL SURVEY	NOTE BOOK	NO.
SURVEYED		
PLOTTED		
TEMPLATE		
AREAS		
AREAS CHECKED		

BY	DATE

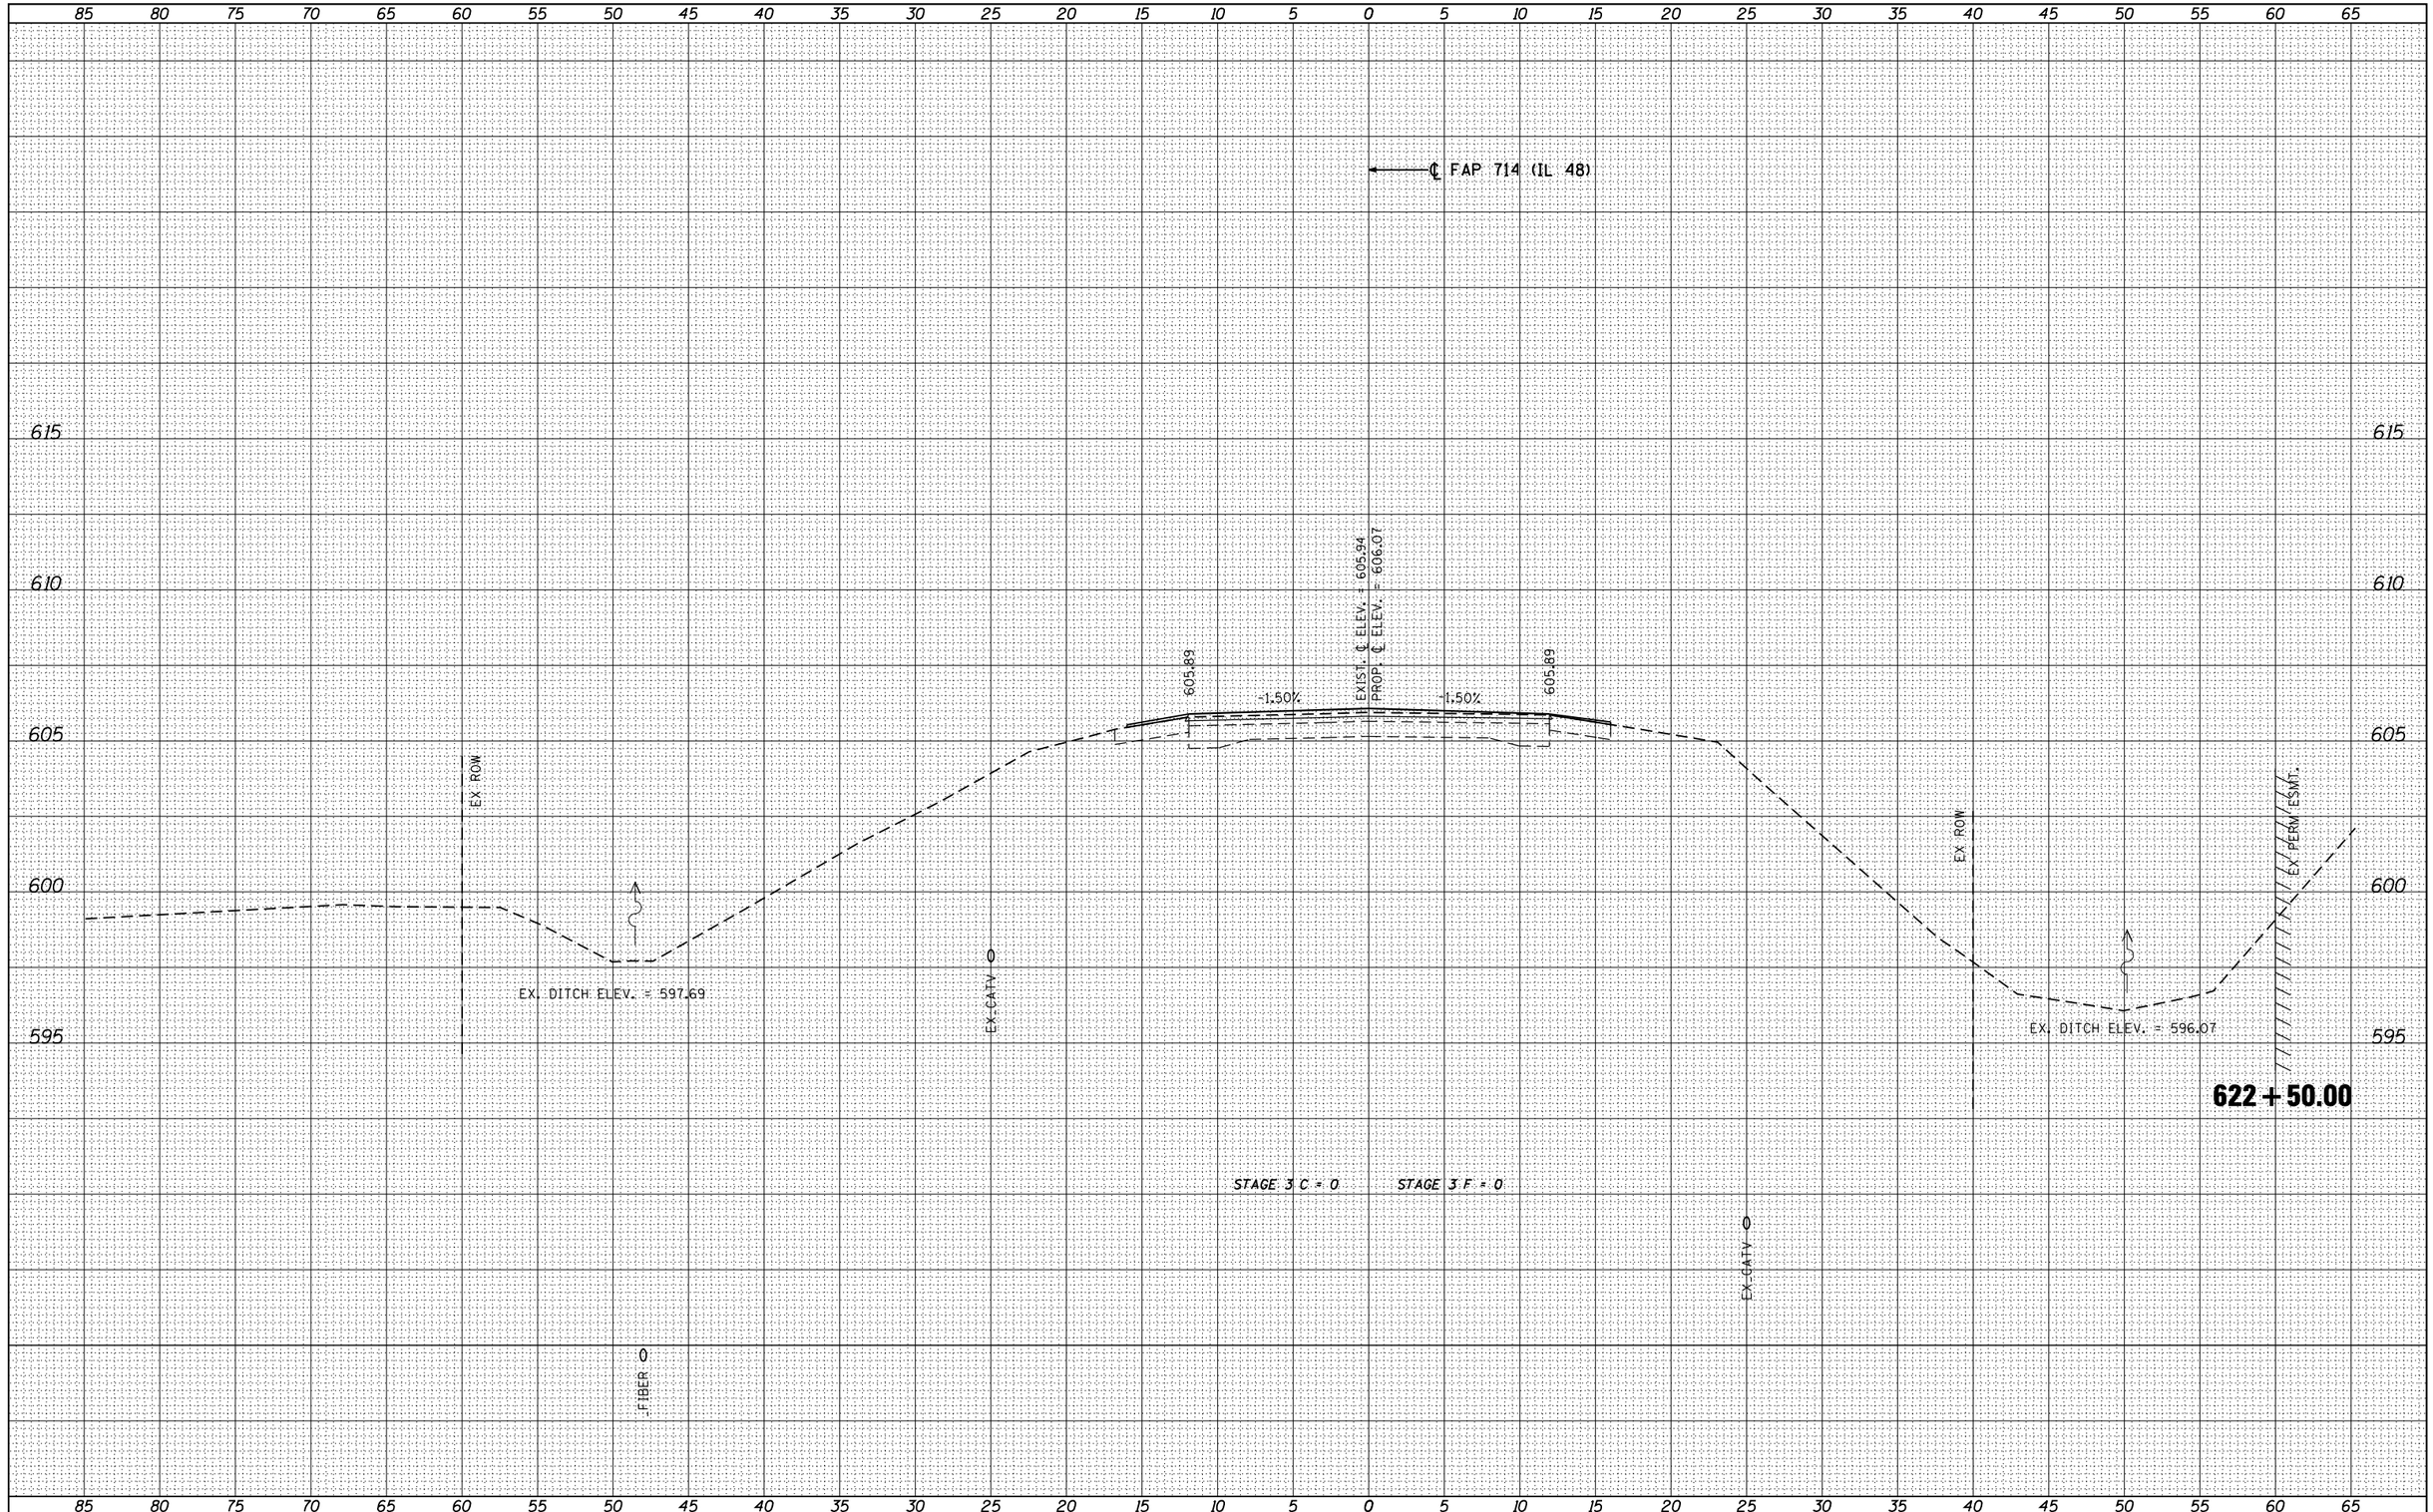

USER NAME = gjameson	DESIGNED -	REVISED	
FILE NAME = D672A61-SHT-XSC-IL48.dgn	CHECKED -	REVISED	
PLOT SCALE = 10.0000 ' / IN.	DRAWN -	REVISED	
PLOT DATE = 8/16/2013	CHECKED -	REVISED	

design firm no. 184001036

whks engineers + planners + land surveyors

STATE OF ILLINOIS
DEPARTMENT OF TRANSPORTATION

CROSS SECTIONS
IL 48 OVER BEAR CREEK

SCALE: 1" = 5' | SHEET 4 OF 25 SHEETS | STA. 622+50.00 | TO STA. 622+50.00

F.A.P. RTE.	SECTION	COUNTY	TOTAL SHEETS	SHEET NO.
•	(4)I, 136B-1	CHRISTIAN	97	76
•	75(IL 29) & 714(IL 48)	CONTRACT NO. 72A61		
	ILLINOIS FED. AID PROJECT			