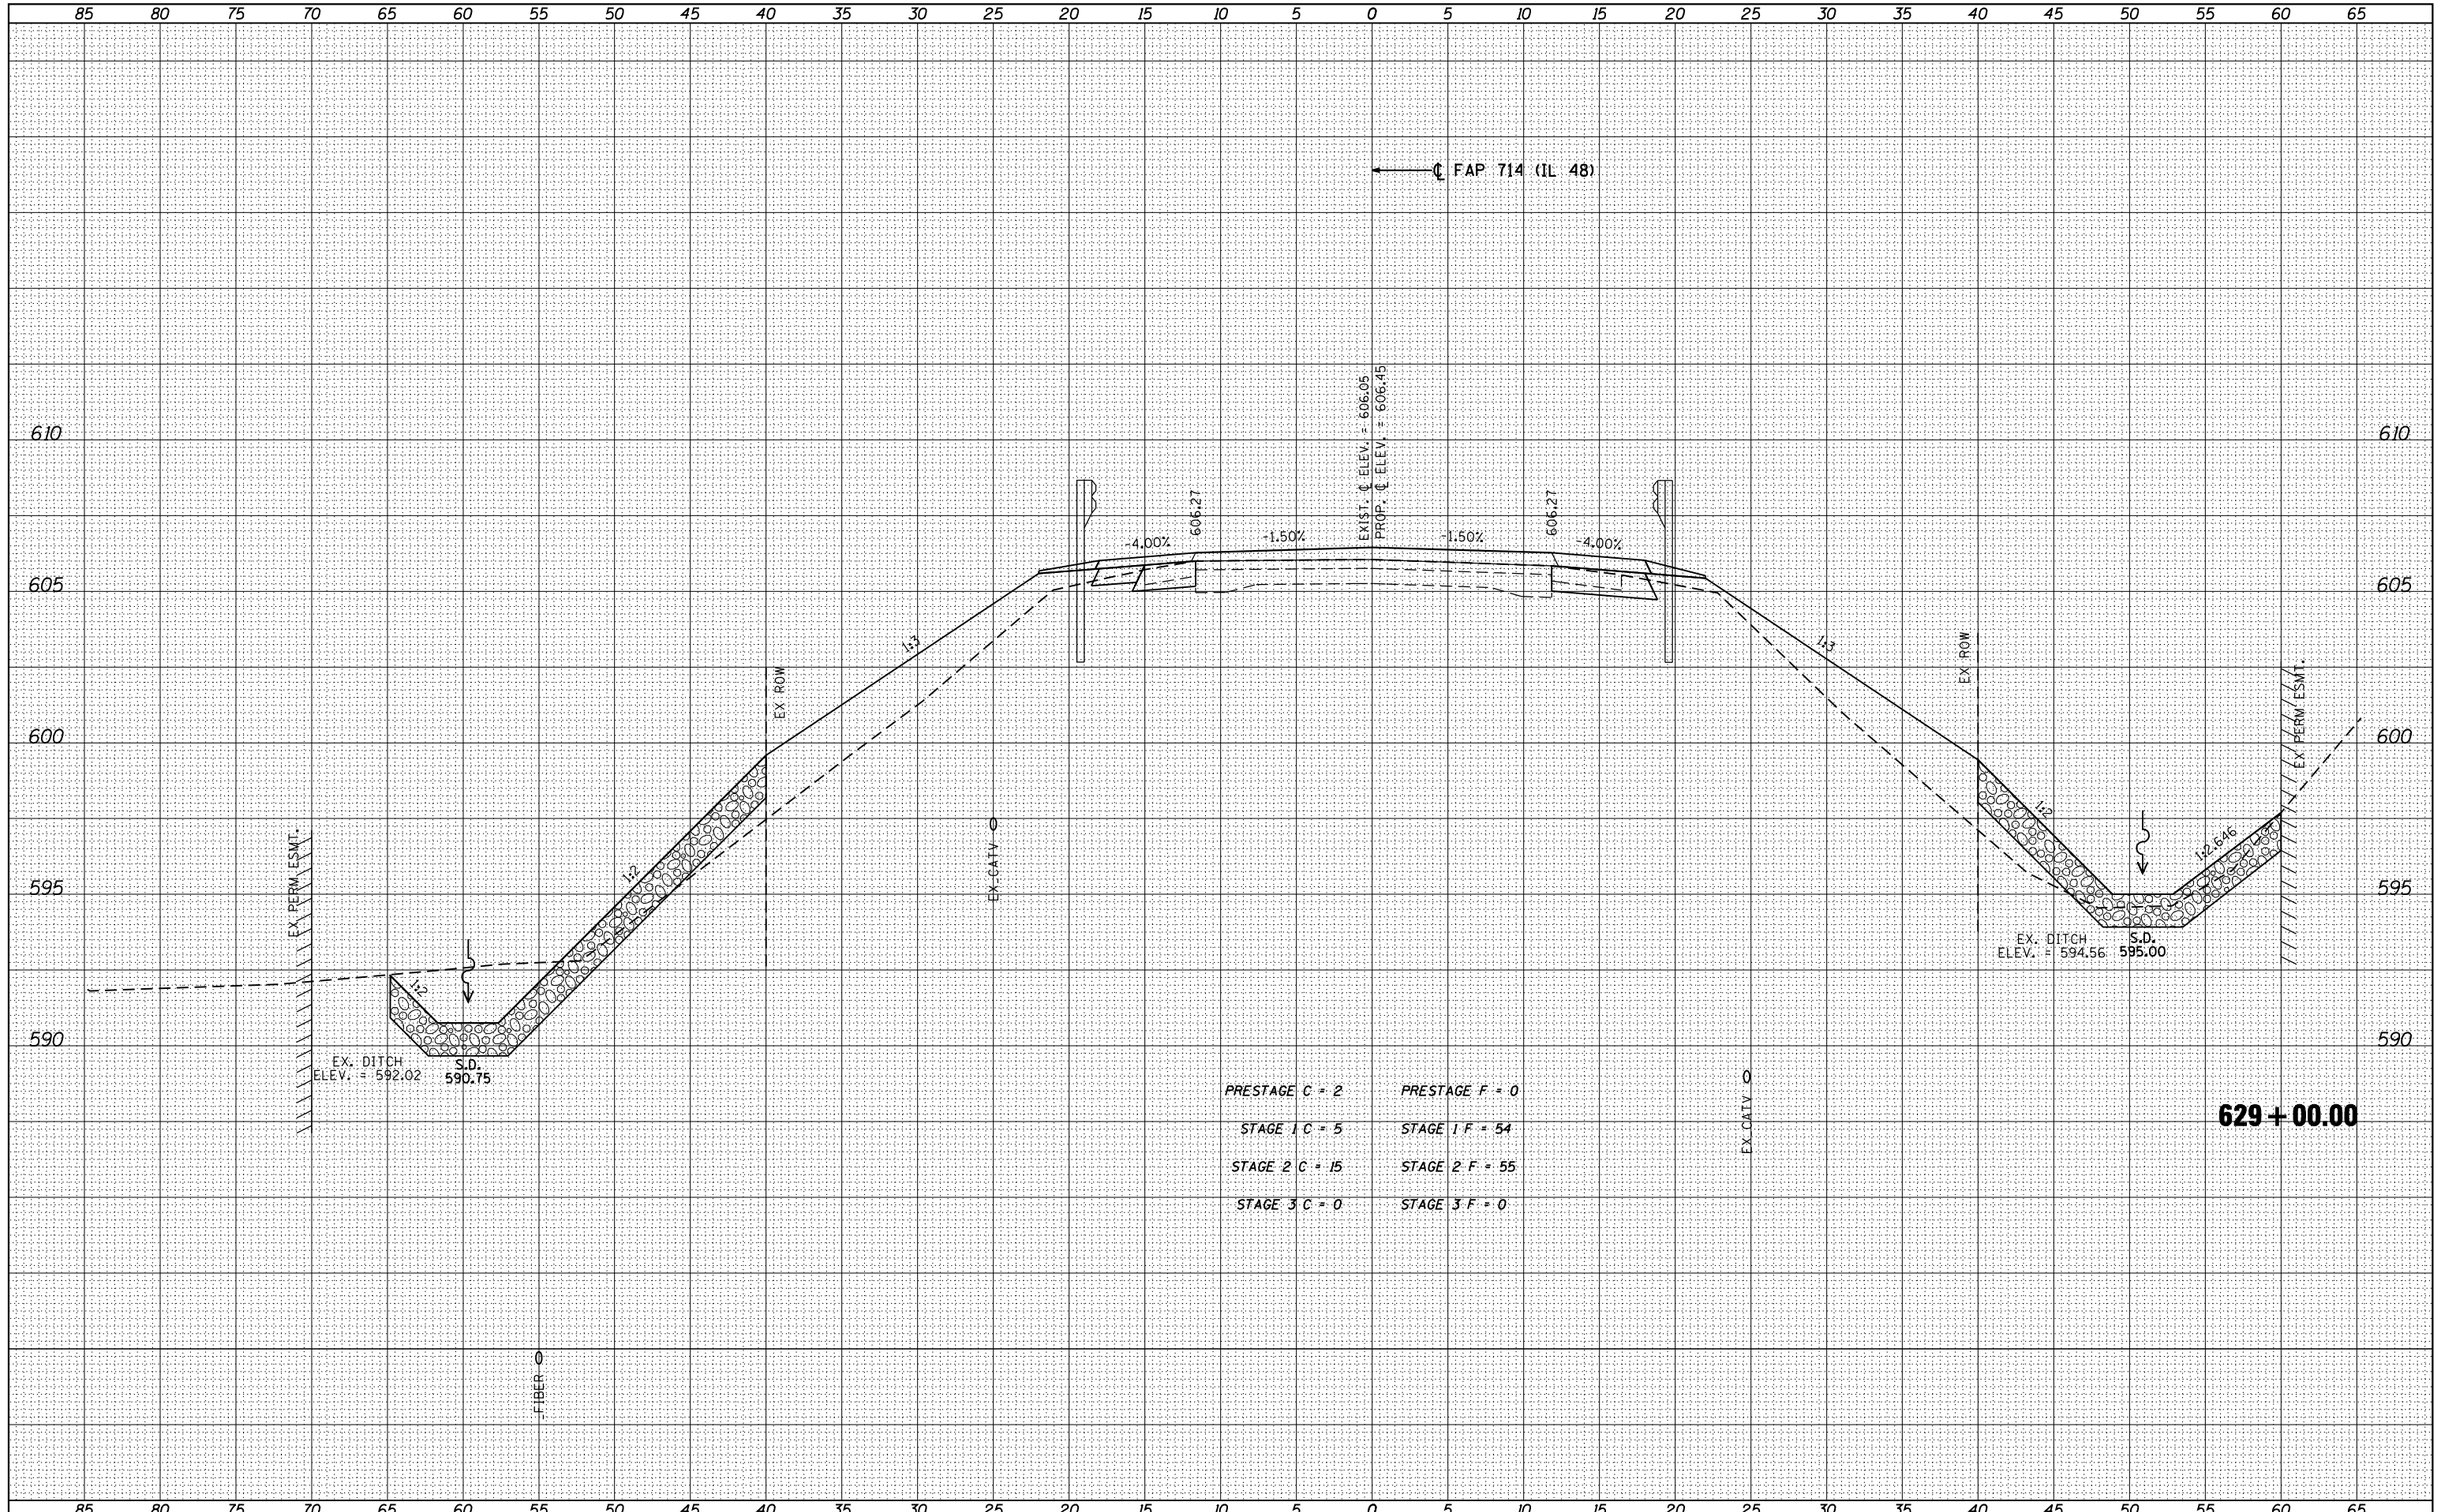

FINAL SURVEY	BY	DATE
SURVEYED		
PLOTTED		
TEMPLATE		
NOTE BOOK		
AREAS		
NO.	AREAS CHECKED	

ORIGINAL SURVEY	BY	DATE
SURVEYED		
PLOTTED		
TEMPLATE		
NOTE BOOK		
AREAS		
NO.	AREAS CHECKED	

design firm no. 184001036

whks engineers + planners + land surveyors

USER NAME = gjameson	DESIGNED -	REVISED
FILE NAME = D672A61-SHT-XSC-IL48.dgn	CHECKED -	REVISED
PLOT SCALE = 10.0000 ' / IN.	DRAWN -	REVISED
PLOT DATE = 8/16/2013	CHECKED -	REVISED

STATE OF ILLINOIS
DEPARTMENT OF TRANSPORTATION

CROSS SECTIONS
IL 48 OVER BEAR CREEK

SCALE: 1" = 5' | SHEET 17 OF 25 SHEETS | STA. 629+00.00 TO STA. 629+00.00

F.A.P. RTE.	SECTION	COUNTY	TOTAL SHEETS	SHEET NO.
•	(4)1, 136B-1	CHRISTIAN	97	89
• 75(IL 29) & 714(IL 48)		CONTRACT NO. 72A61		
	ILLINOIS FED. AID PROJECT			