ROUTE NO.	SECTION	COUNTY	TOTAL SHEETS	SHEET NO.
FAP 710	58 HBR	MACON	88	38
FED. ROAD DIST. NO. 7	ILLINOIS	PROJECT		

Sheet 9 of 17

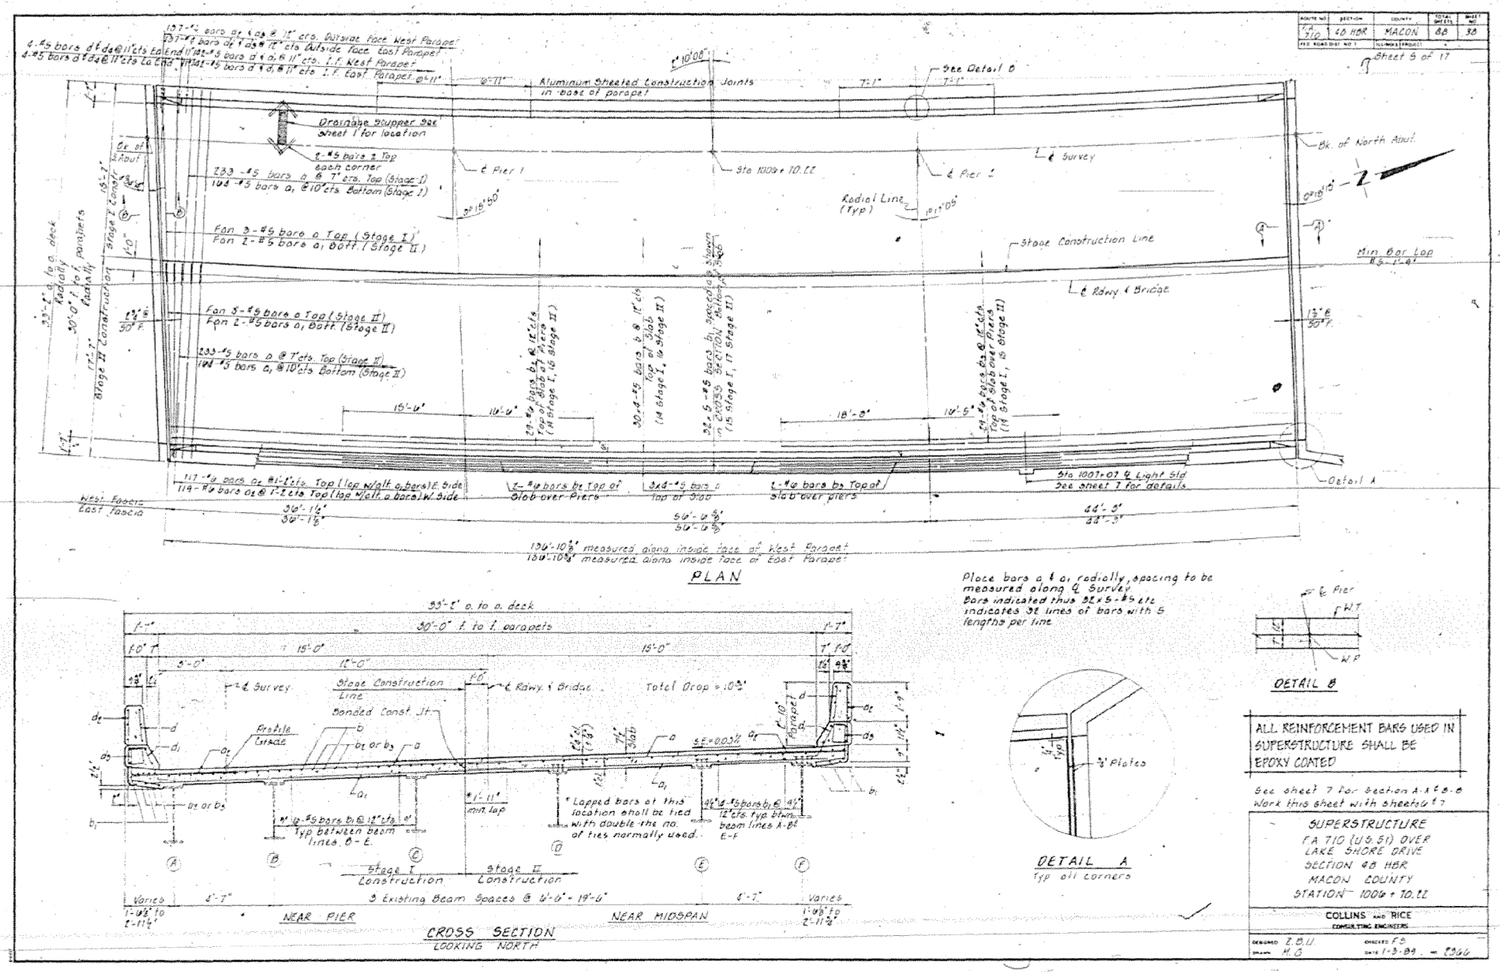

C B A 0 A B C

TAMERAN

•D7 BRIDGE PAINTING 2014-4

FILE NAME = c:\pw_work\pwidot\steffenmk\d0348346\D774629-sht-plan.dgn	USER NAME = steffenmk	DESIGNED -	REVISED -
		DRAWN -	REVISED -
	PLOT SCALE = 100.0000 ' / in.	CHECKED -	REVISED -
Default	PLOT DATE = 8/23/2013	DATE -	REVISED -

STATE OF ILLINOIS
DEPARTMENT OF TRANSPORTATION

EXISTING STRUCTURE PLAN
S.N. 058-0008

SCALE: N/A | SHEET 9 OF 13 SHEETS | STA. | TO STA.

F.A.P. RTE.	SECTION	COUNTY	TOTAL SHEETS	SHEET NO.
710	•	MACON	16	12
		CONTRACT NO. 74629		
	ILLINOIS	FED. AID PROJECT		