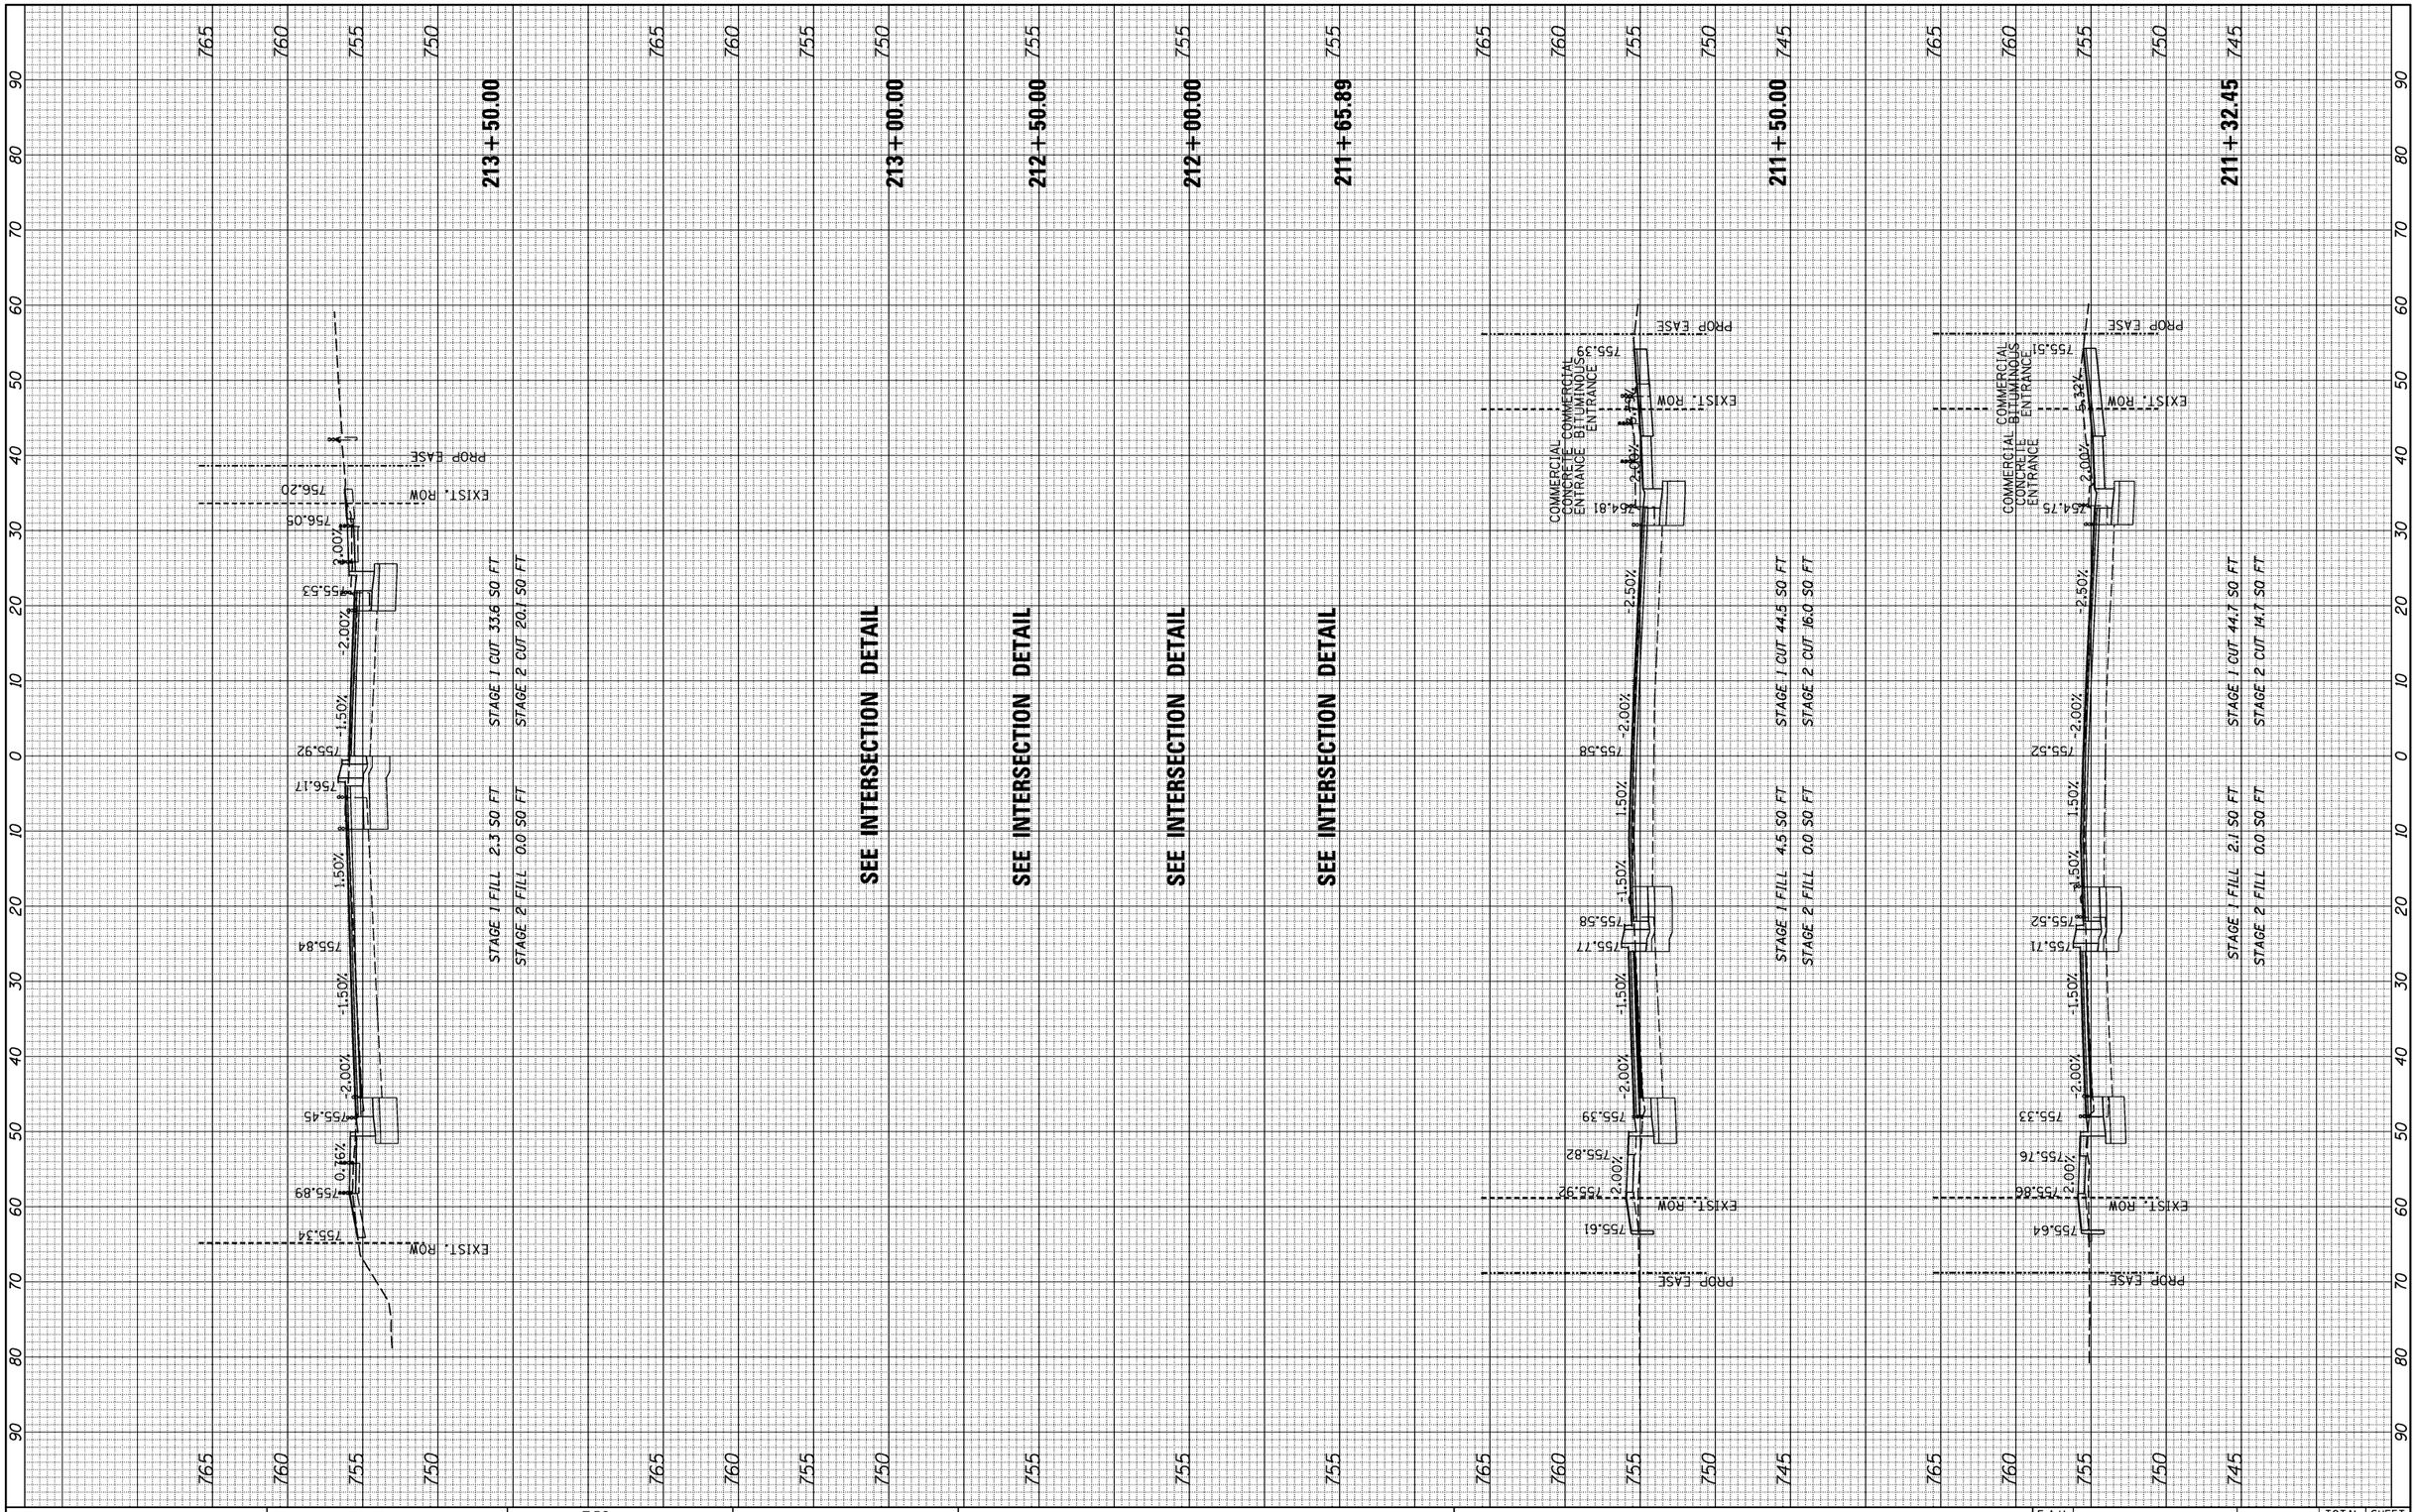

FINAL SURVEY	BY	DATE
SURVEYED		
PLOTTED		
TEMPLATE		
AREAS		
AREAS CHECKED		
NOTE BOOK		
NO.		

ORIGINAL SURVEY	BY	DATE
SURVEYED		
PLOTTED		
TEMPLATE		
AREAS		
AREAS CHECKED		
NOTE BOOK		
NO.		

V3 Companies
7325 Janes Avenue
Woodridge, IL 60517
630.724.9200 phone
630.724.9202 fax
www.v3co.com
Viate, Veritate, Virtute... "The Vision to Transform with Excellence"

USER NAME = $USER$	DESIGNED ESI	REVISED -
	DRAWN ESI	REVISED -
PLOT SCALE = $SCALE$	CHECKED GJS	REVISED -
PLOT DATE = $DATE$	DATE 07/03/12	REVISED -

STATE OF ILLINOIS
DEPARTMENT OF TRANSPORTATION

CROSS SECTIONS – IL ROUTE 31

SCALE: 1"=10' HORIZ. 1"=5' VERT. | SHEET 5 OF 10 SHEETS | STA. 211+32.45 TO STA. 213+50.00

F.A.U. RTE.	SECTION	COUNTY	TOTAL SHEETS	SHEET NO.
3887	S-N	KANE	153	132
		CONTRACT NO. 60A95		

FED. ROAD DIST. NO. 1 | ILLINOIS | FED. AID PROJECT