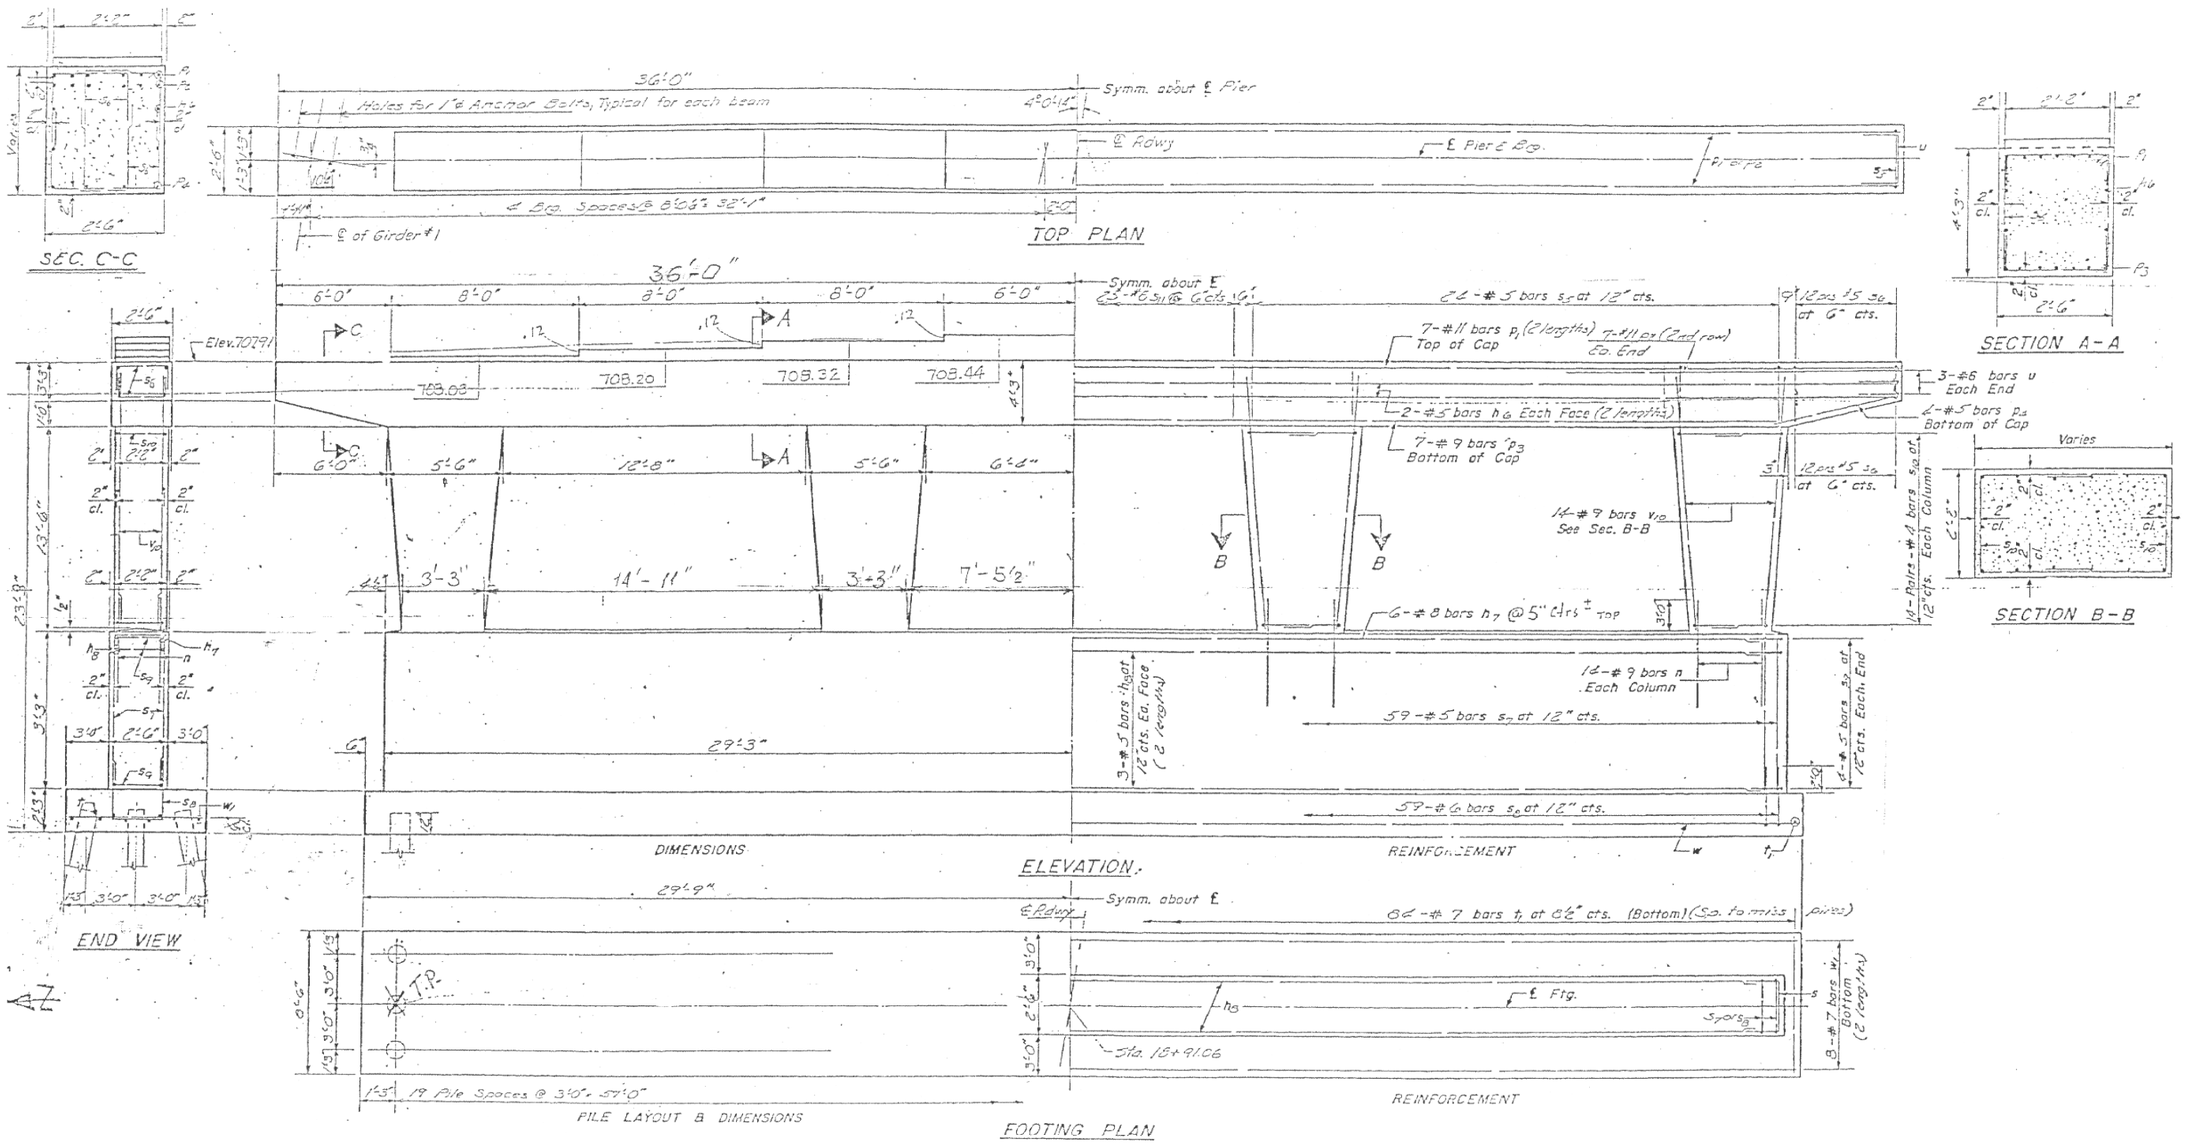

FOR INFORMATION ONLY

✱ FAI 290 & FAP 342

FILE NAME = c:\pw_work\pwidot\midyja\d0101671\022-0091.dgn	USER NAME = midyja	DESIGNED -	REVISED -	STATE OF ILLINOIS DEPARTMENT OF TRANSPORTATION	LOCATION NO 3. I-290 AT IL 19 (IRVING PARK RD) (SN 022-0091) PIER			F.A.I RTE.	SECTION	COUNTY	TOTAL SHEETS	SHEET NO.
	DRAWN -	CHECKED -	REVISED -					✱	2012-026 BR	COOK & DuPAGE	29	27
$MODELNAME$	PLOT SCALE = 100.0000 ' / in.	DATE -	REVISED -		SCALE:	SHEET 7 OF 8 SHEETS	STA. TO STA.			ILLINOIS	FED. AID PROJECT	
	PLOT DATE = 8/28/2012		REVISED -									

022-0091.dgn 8/28/2012 7:28:39 AM User=midyja