FOR INFORMATION ONLY

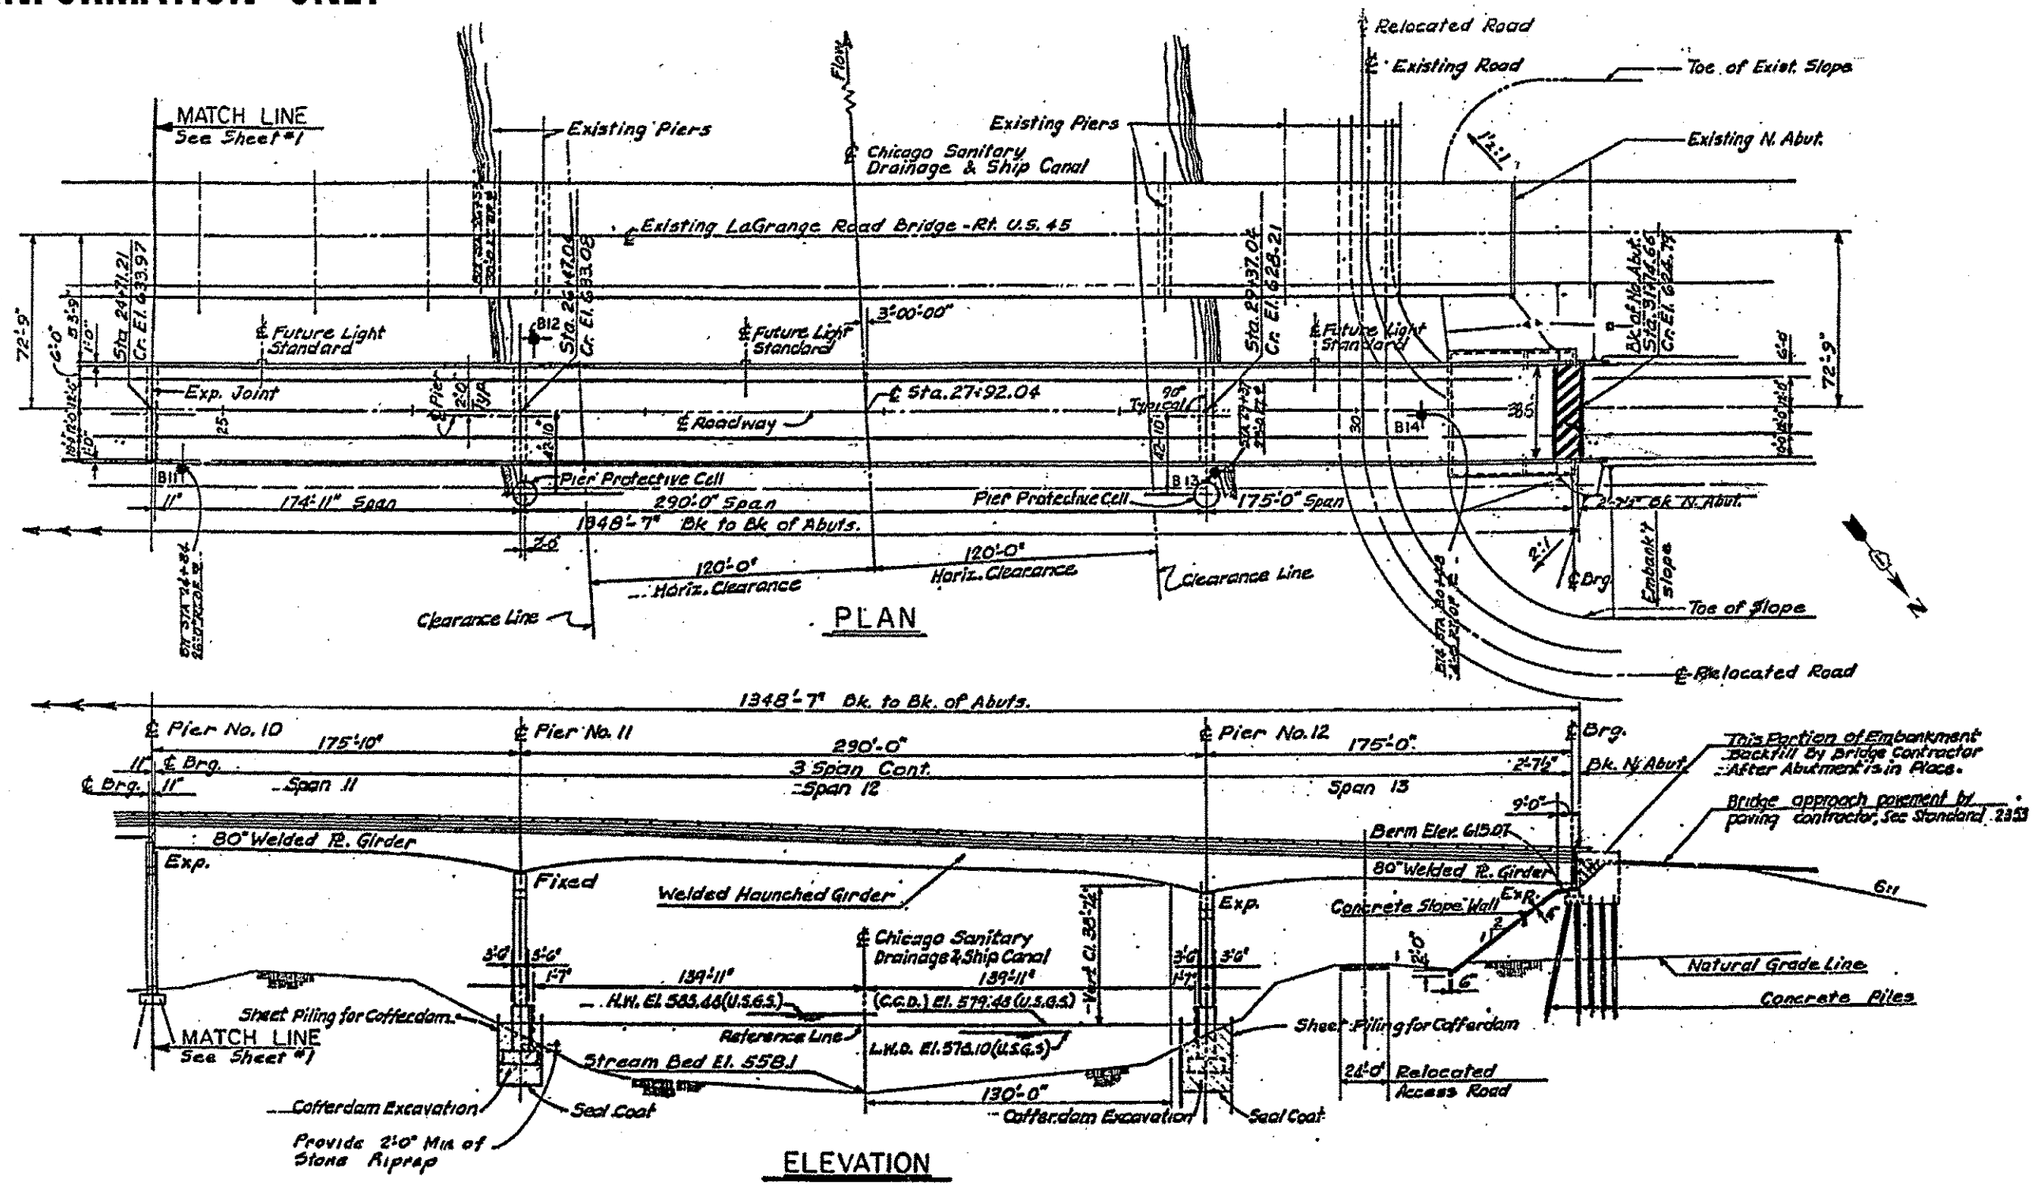

FILE NAME = c:\pw_work\pwidot\pughet\d0313773\D1805[illegible]-sht-plan.dgn	USER NAME = pughet	DESIGNED -	REVISED -	STATE OF ILLINOIS DEPARTMENT OF TRANSPORTATION	EXISTING BRIDGE PLAN SN 016-2468: US 12/20/45 OVER S&S AND I&M CANALS, AND ICG RR			F.A.P. RTE.	SECTION	COUNTY	TOTAL SHEETS	SHEET NO.
		DRAWN -	REVISED -					330	2012-054 BP	COOK	75	18
	PLOT SCALE = 100.0000 ' / in.	CHECKED -	REVISED -							CONTRACT NO. 60V56		
#MODELNAME#	PLOT DATE = 9/28/2012	DATE -	REVISED -		SCALE:	SHEET 2 OF 11 SHEETS	STA. TO STA.			ILLINOIS FED. AID PROJECT		