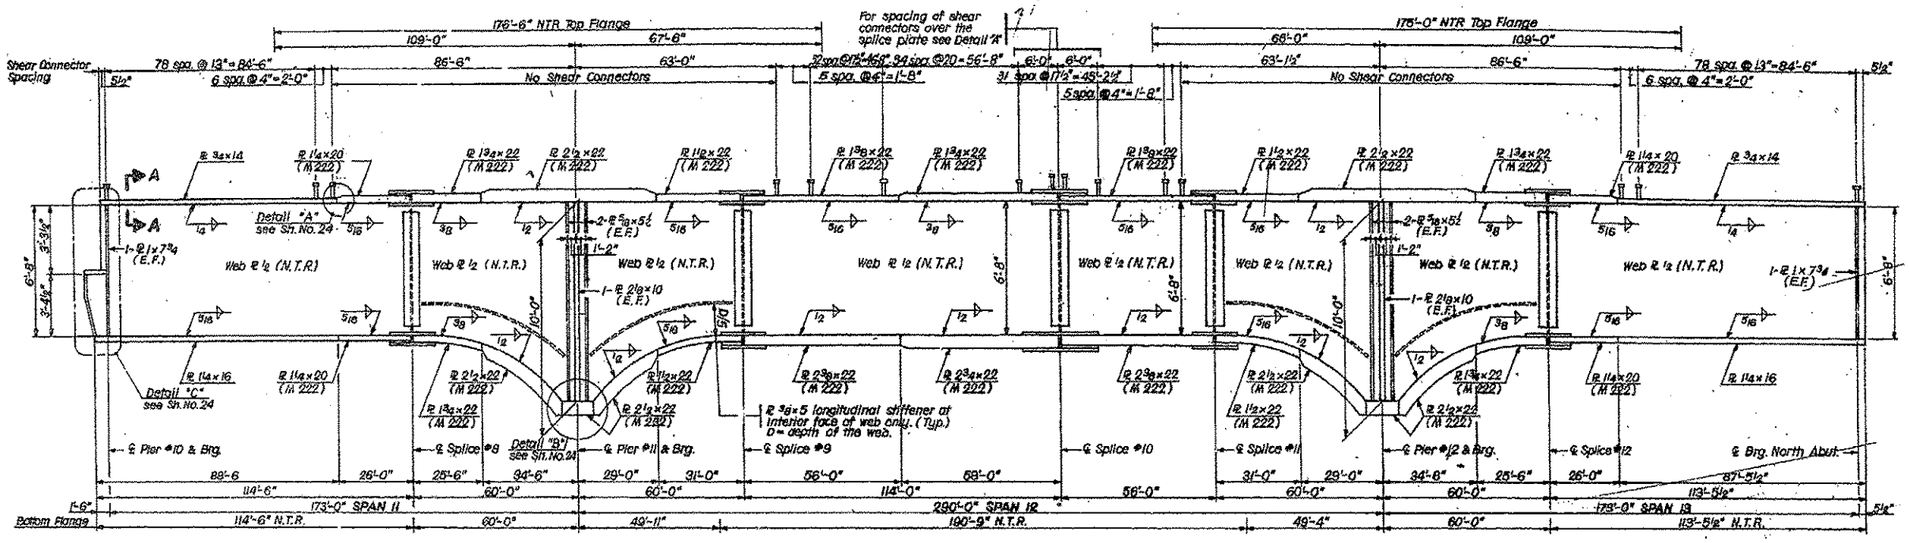

GIRDER ELEVATION

FILE NAME = c:\pw_work\pwidot\pughes\d0313773\D1180518-sht-plan.dgn	USER NAME = pughes	DESIGNED -	REVISED -
		DRAWN -	REVISED -
	PLOT SCALE = 100.0000 ' / in.	CHECKED -	REVISED -
$MODELNAME$	PLOT DATE = 9/20/2012	DATE -	REVISED -

STATE OF ILLINOIS
DEPARTMENT OF TRANSPORTATION

GIRDER ELEVATION PLAN
SN 016-2468: US 12/20/45 OVER S&S AND I&M CANALS, AND ICG

SCALE: | SHEET 9 OF 11 SHEETS | STA. | TO STA.

F.A.P. RTE.	SECTION	COUNTY	TOTAL SHEETS	SHEET NO.
330	2012-054 BP	COOK	75	25
		CONTRACT NO. 60V56		
	ILLINOIS FED. AID PROJECT			