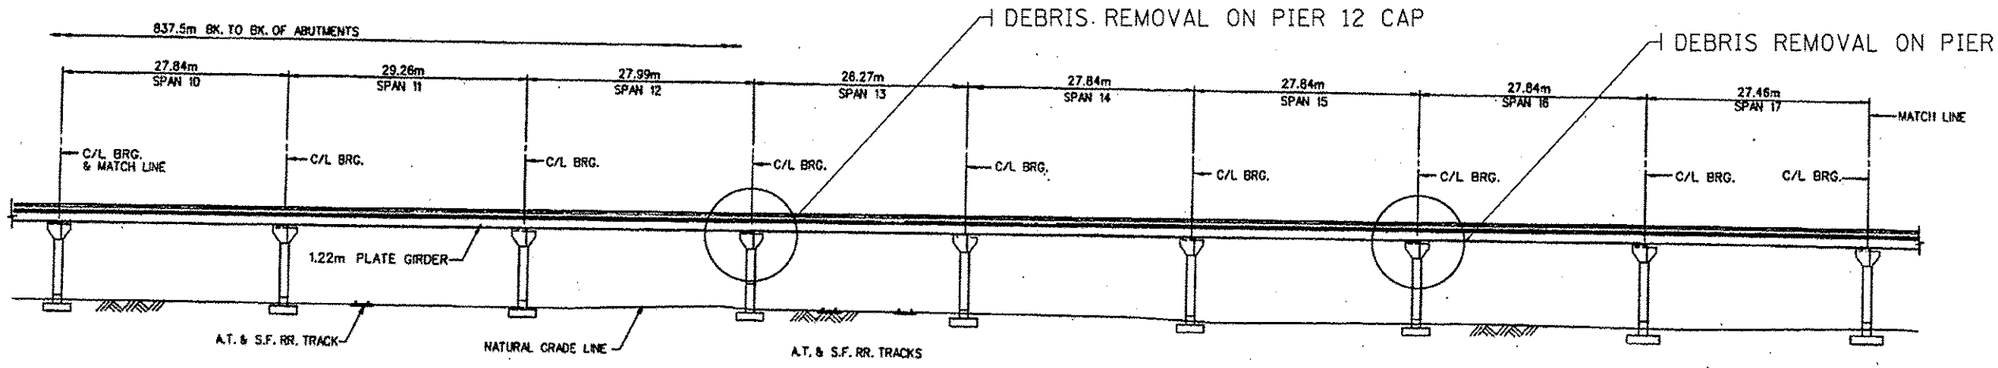

ELEVATION

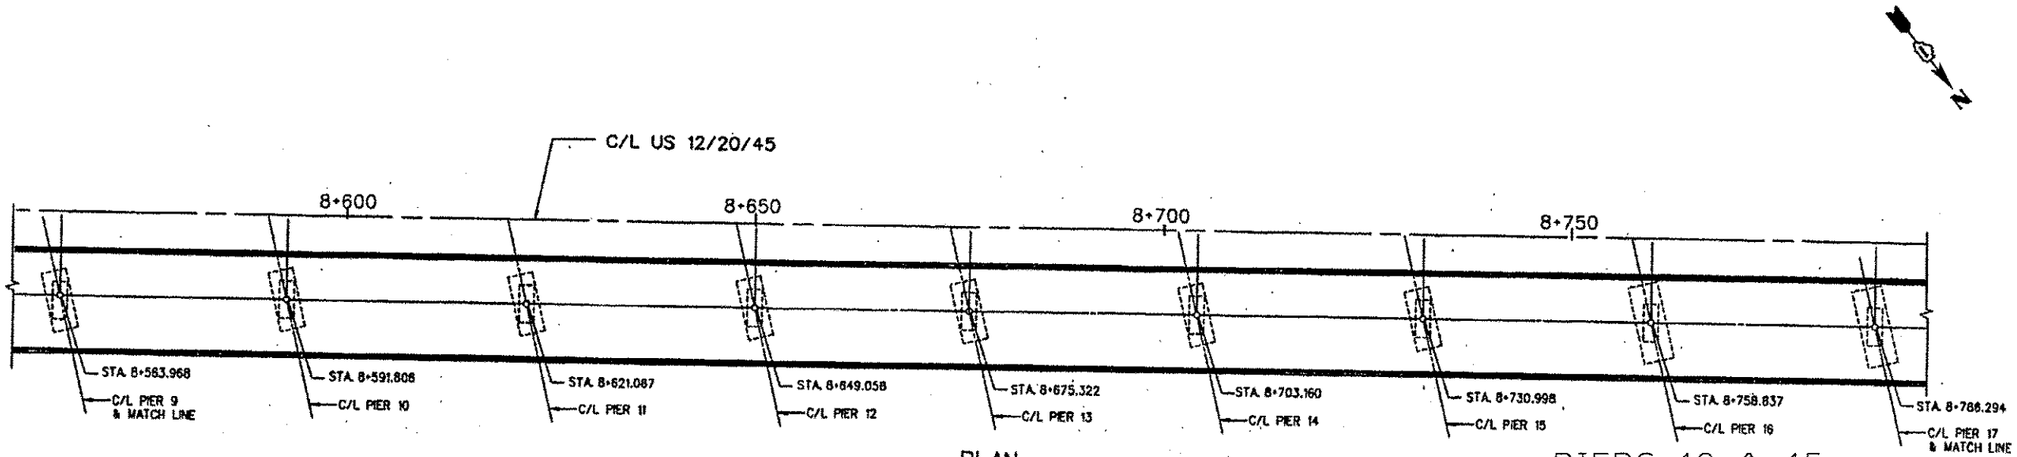

PLAN

PIERS 12 & 15

BILL OF MATERIALS		
ITEM	UNIT	QUANTITY
DEBRIS REMOVAL	Cu YD	1.8

FILE NAME = c:\pw_work\pwidot\pughst\d0313773\D100518-sht-plan.dgn	USER NAME = pughst	DESIGNED -	REVISED -	STATE OF ILLINOIS DEPARTMENT OF TRANSPORTATION	DEBRIS REMOVAL PLAN SN 016-2467: US 12/20/45 OVER DES PLAINES RIVER & SANTA FE DR	F.A.P. RTE. 330	SECTION 2012-054 BP	COUNTY COOK	TOTAL SHEETS 75	SHEET NO. 49
	PLOT SCALE = 100.0000 ' / in.	DRAWN -	REVISED -					CONTRACT NO. 60V56		
#MODELNAME#	PLOT DATE = 9/21/2012	CHECKED -	REVISED -		SCALE: SHEET 6 OF 30 SHEETS STA. TO STA.			ILLINOIS FED. AID PROJECT		
		DATE -	REVISED -							