LEGEND

- DRUM WITH MONODIRECTIONAL STEADY BURN LIGHT (AT 50' C-C (TYP), 25' C-C IN CURVES AND RADII, AND 20' C-C IN TAPERS)
- DIRECTION OF TRAFFIC
- TEMPORARY TRAFFIC SIGN ON PERMANENT SUPPORT
- TYPE III BARRICADE WITH TWO (2) FLASHING LIGHTS
- WORK ZONE

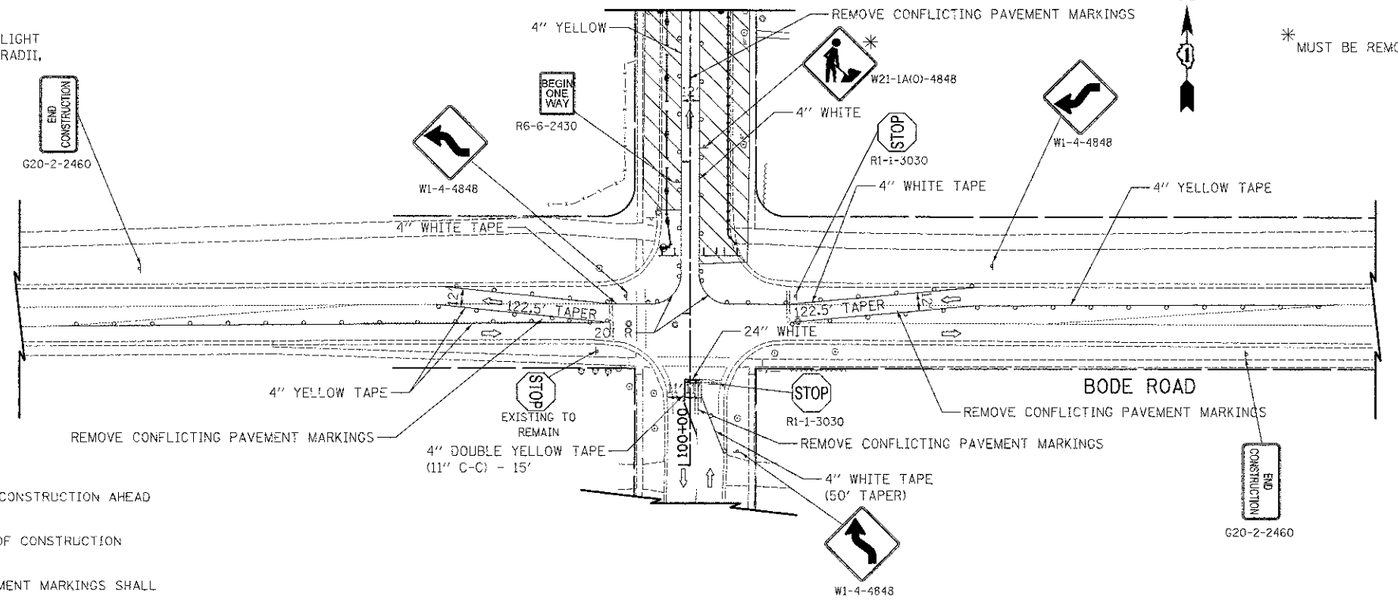

* MUST BE REMOVED WHEN WORKERS ARE NOT PRESENT.

NOTES:

1. SEE DETOUR PLAN FOR DETOUR SIGNING AND ROAD CONSTRUCTION AHEAD SIGNING NOT SHOWN ON THESE SHEETS.
2. ALL PAVEMENT MARKINGS OUTSIDE OF THE LIMITS OF CONSTRUCTION SHALL BE TAPE.
3. ALL RADII AT SIDE STREETS FOR TEMPORARY PAVEMENT MARKINGS SHALL BE 30' UNLESS OTHERWISE NOTED.
4. DRIVEWAY ENTRANCE SIGNS (TC-26) SHALL BE PLACED AS DIRECTED BY THE ENGINEER.
5. R11-2 SHALL BE MOUNTED ABOVE TYPE III BARRICADES.

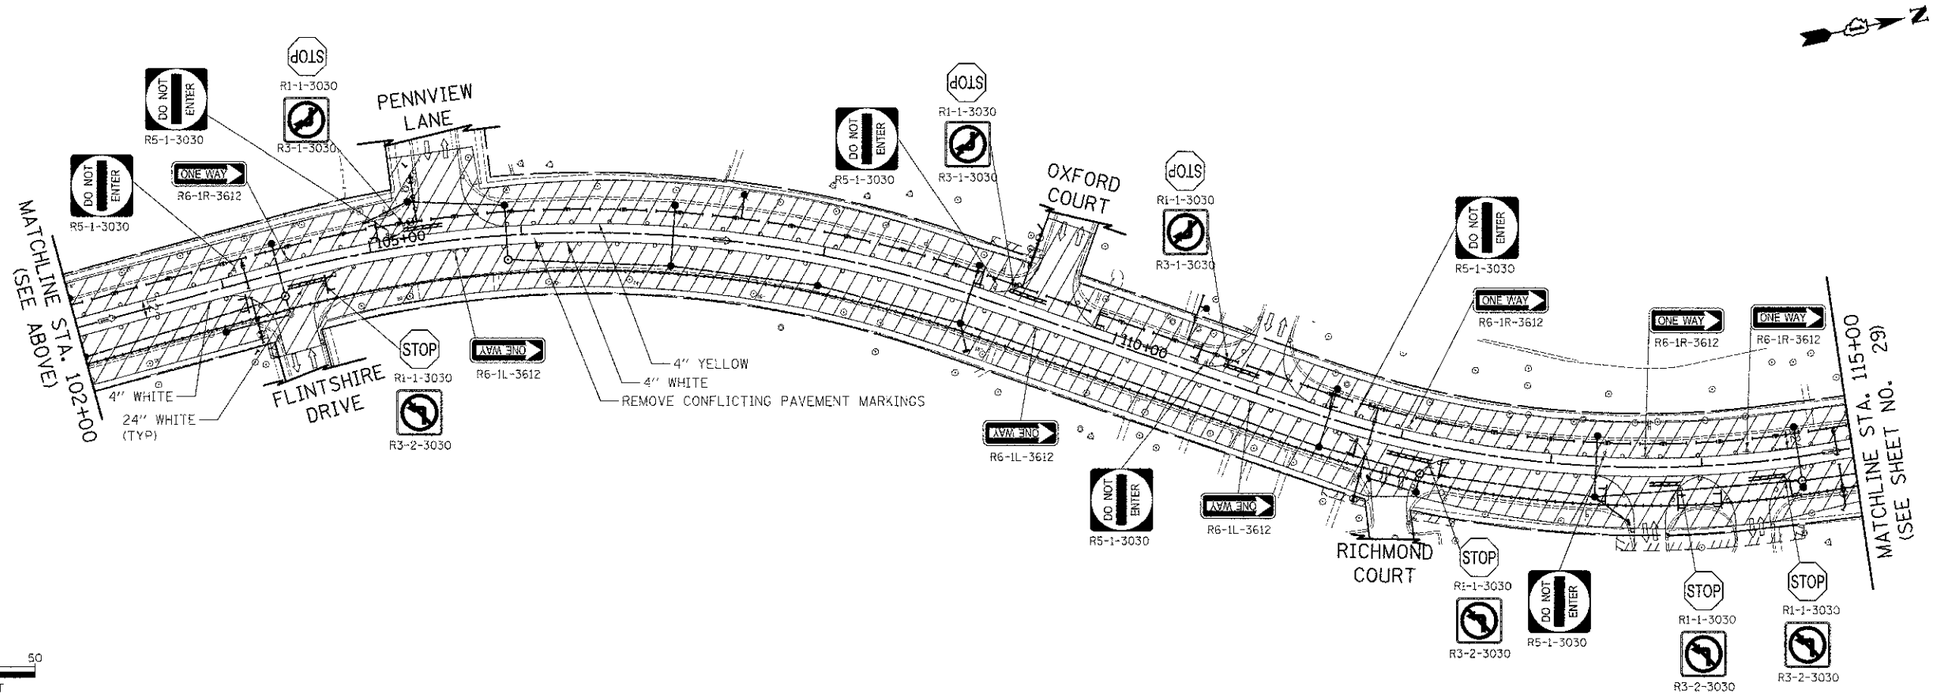

50 0 50
SCALE IN FEET

FILE NAME = ...\08-MOT\2536-MOT-Stage1-01.dgn	USER NAME = djk	DESIGNED - JSM	REVISED -	STATE OF ILLINOIS DEPARTMENT OF TRANSPORTATION	WALNUT LANE MAINTENANCE OF TRAFFIC - STAGE 1	F.A.U. RTE. 2556	SECTION 08-00094-00-PV	COUNTY COOK	TOTAL SHEETS 113 / SHEET NO. 28
		DRAWN - JSM	REVISED -						CONTRACT NO. 63738
	PLOT SCALE = 50.0000 ' / in.	CHECKED - DJK	REVISED -						
	PLOT DATE = 9/5/2012	DATE - 8/20/2012	REVISED -		SCALE: 1" = 50" / SHEET NO. 1 OF 2 SHEETS / STA. 101+16.00 TO STA. 115+00.00			ILLINOIS	FED. AID PROJECT M-9003(494)