LEGEND

- DRUM WITH MONODIRECTIONAL STEADY BURN LIGHT (AT 50' C-C (TYP), 25' C-C IN CURVES AND RADII, AND 20' C-C IN TAPERS)
- DIRECTION OF TRAFFIC
- TEMPORARY TRAFFIC SIGN ON PERMANENT SUPPORT
- TYPE III BARRICADE WITH TWO (2) FLASHING LIGHTS
- WORK ZONE

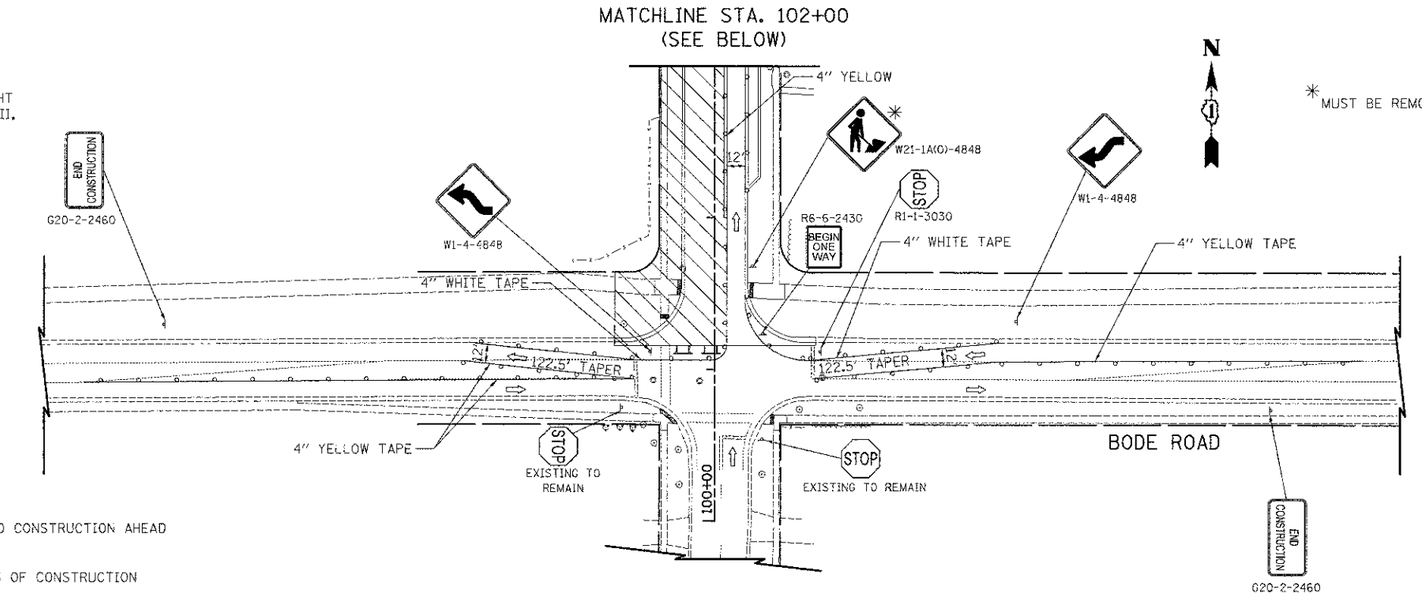

* MUST BE REMOVED WHEN WORKERS ARE NOT PRESENT.

NOTES:

1. SEE DETOUR PLAN FOR DETOUR SIGNING AND ROAD CONSTRUCTION AHEAD SIGNING NOT SHOWN ON THESE SHEETS.
2. ALL PAVEMENT MARKINGS OUTSIDE OF THE LIMITS OF CONSTRUCTION SHALL BE TAPE.
3. ALL RADII AT SIDE STREETS FOR TEMPORARY PAVEMENT MARKINGS SHALL BE 30' UNLESS OTHERWISE NOTED.
4. DRIVEWAY ENTRANCE SIGNS (TC-26) SHALL BE PLACED AS DIRECTED BY THE ENGINEER.
5. R11-2 SHALL BE MOUNTED ABOVE TYPE III BARRICADES.

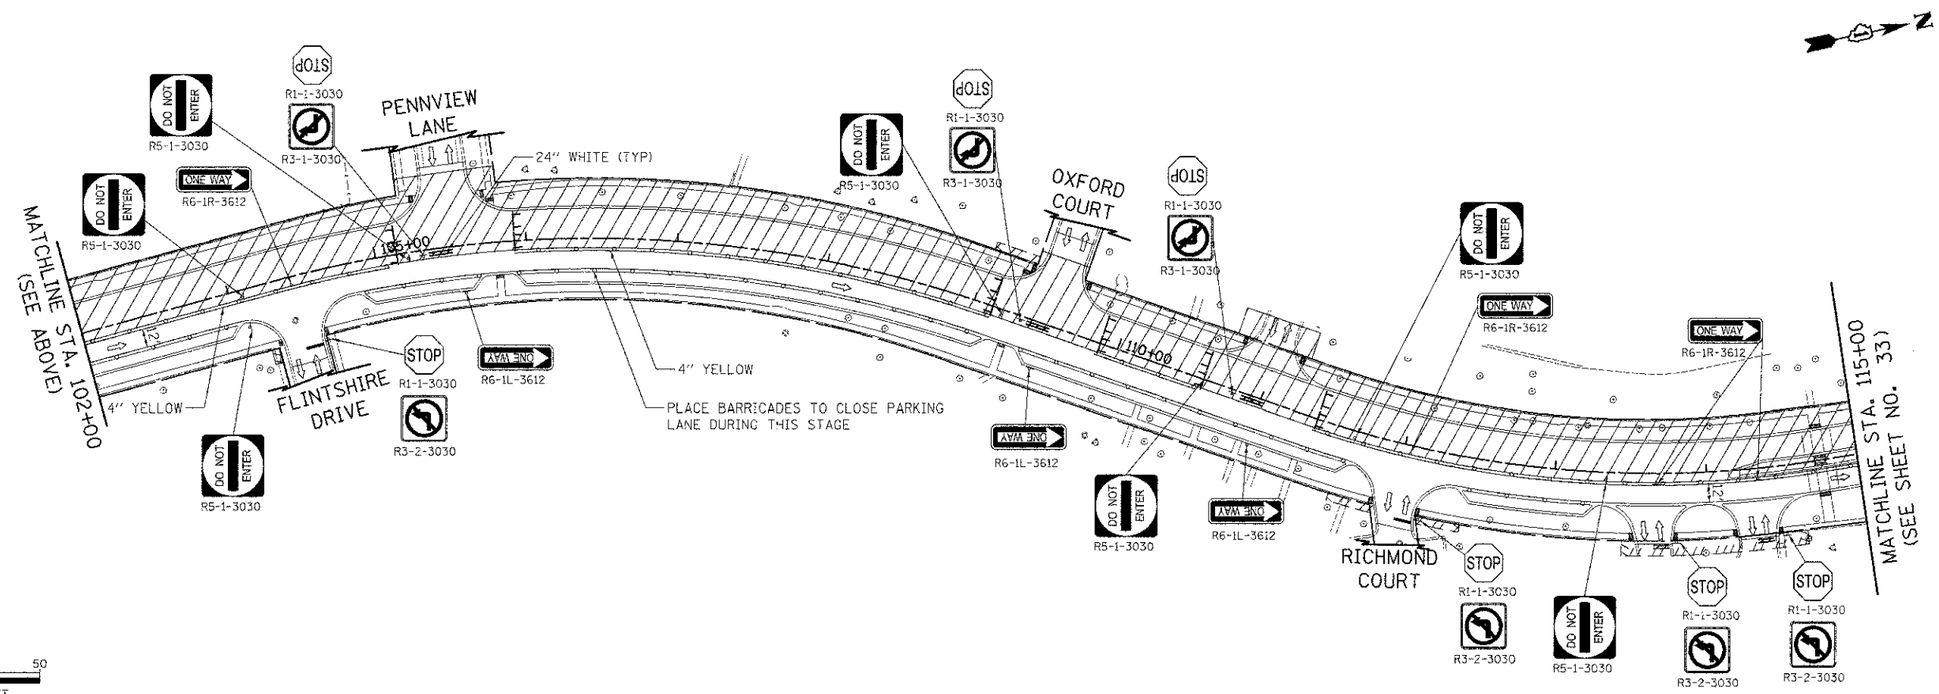

50 0 50
SCALE IN FEET

WALNUT LANE

FILE NAME = ...\06-MOT\2538-MOT-Stage3-01.dgn	USER NAME = djk	DESIGNED - JSM	REVISED -
		DRAWN - JSM	REVISED -
	PLOT SCALE = 50.0000 ' / in.	CHECKED - DJK	REVISED -
	PLOT DATE = 9/5/2012	DATE - 8/20/2012	REVISED -

STATE OF ILLINOIS
DEPARTMENT OF TRANSPORTATION

WALNUT LANE
MAINTENANCE OF TRAFFIC – STAGE 3

SCALE: 1" = 50' | SHEET NO. 1 OF 2 SHEETS | STA. 101+16.00 TO STA. 115+00.00

F.A.U. RTE.	SECTION	COUNTY	TOTAL SHEETS	SHEET NO.
2556	08-00094-00-PV	COOK	113	32

CONTRACT NO. 63738

ILLINOIS | FED. AID PROJECT M-9003(494)

PLAN				DATE	BY
	SURVEYED				
	PLOTTED				
	ALIGNMENT CHECKED				
MOVE BOOK	RT. OF WAY CHECKED				
NO.	CADD FILE NAME				

PROFILE				DATE	BY
	SURVEYED				
	PLOTTED				
	GRADES CHECKED				
NOTE BOOK	SLM. NOTED				
NO.	STRUCTURE NOTATIONS CHKD				