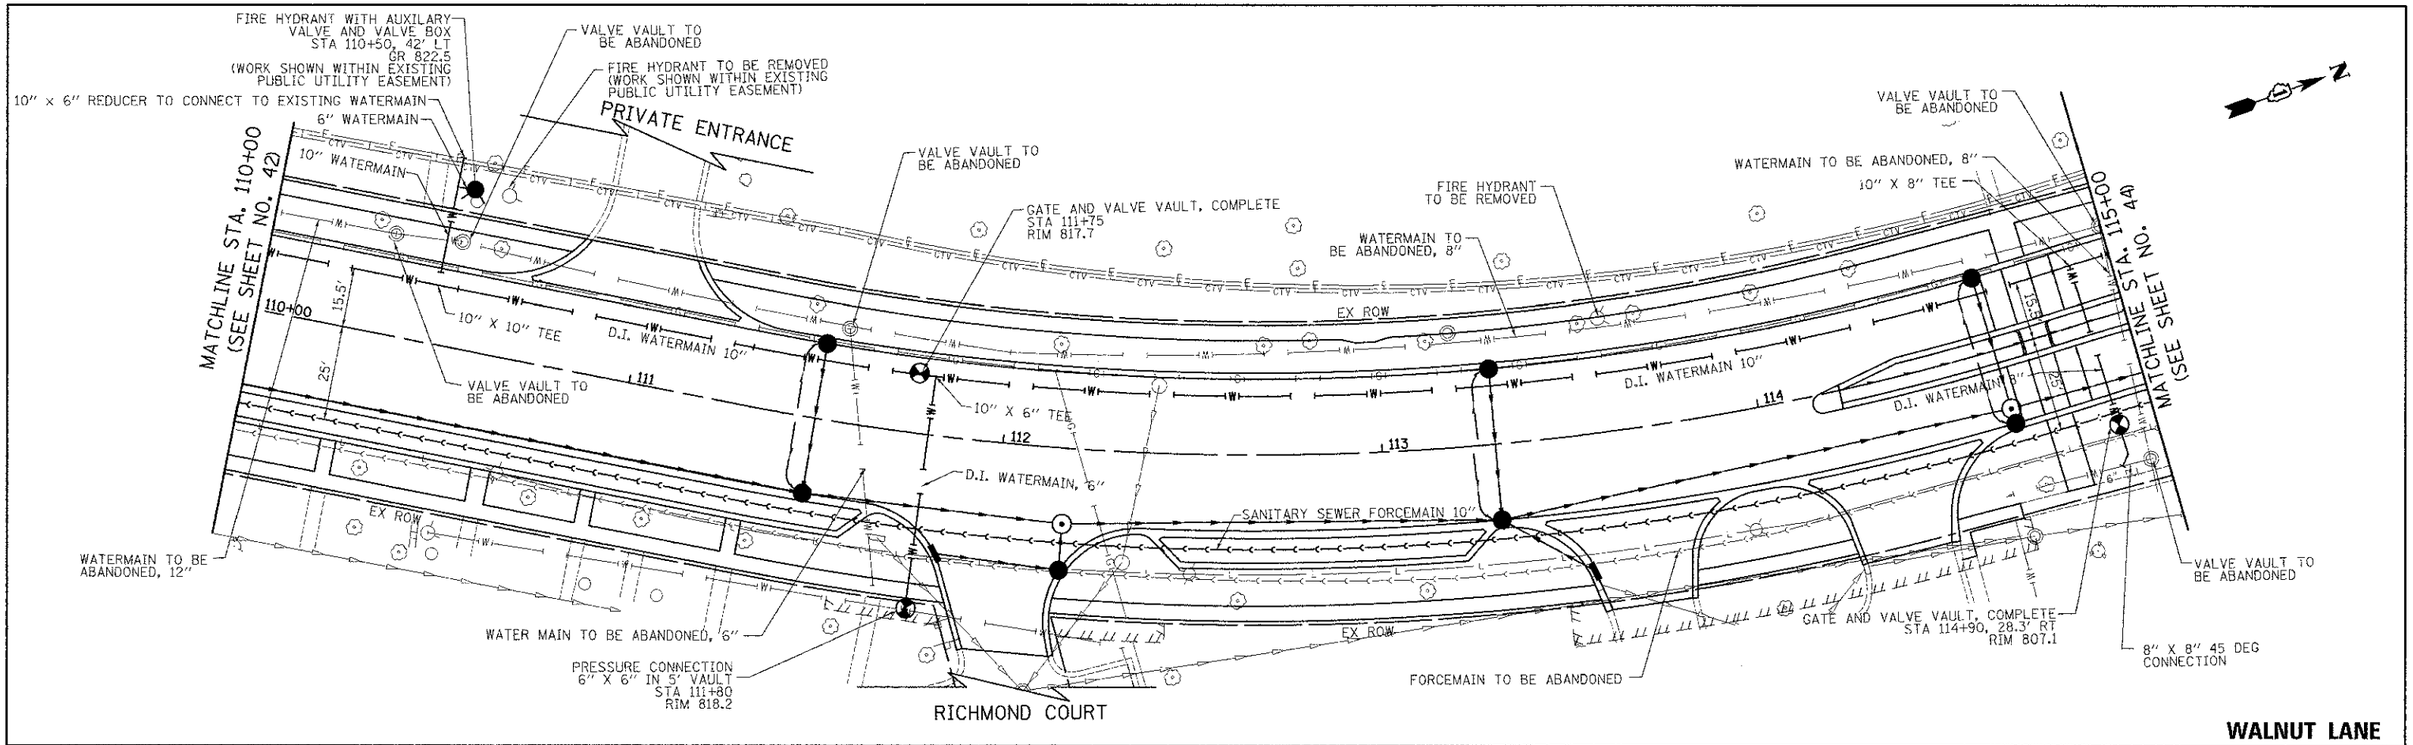

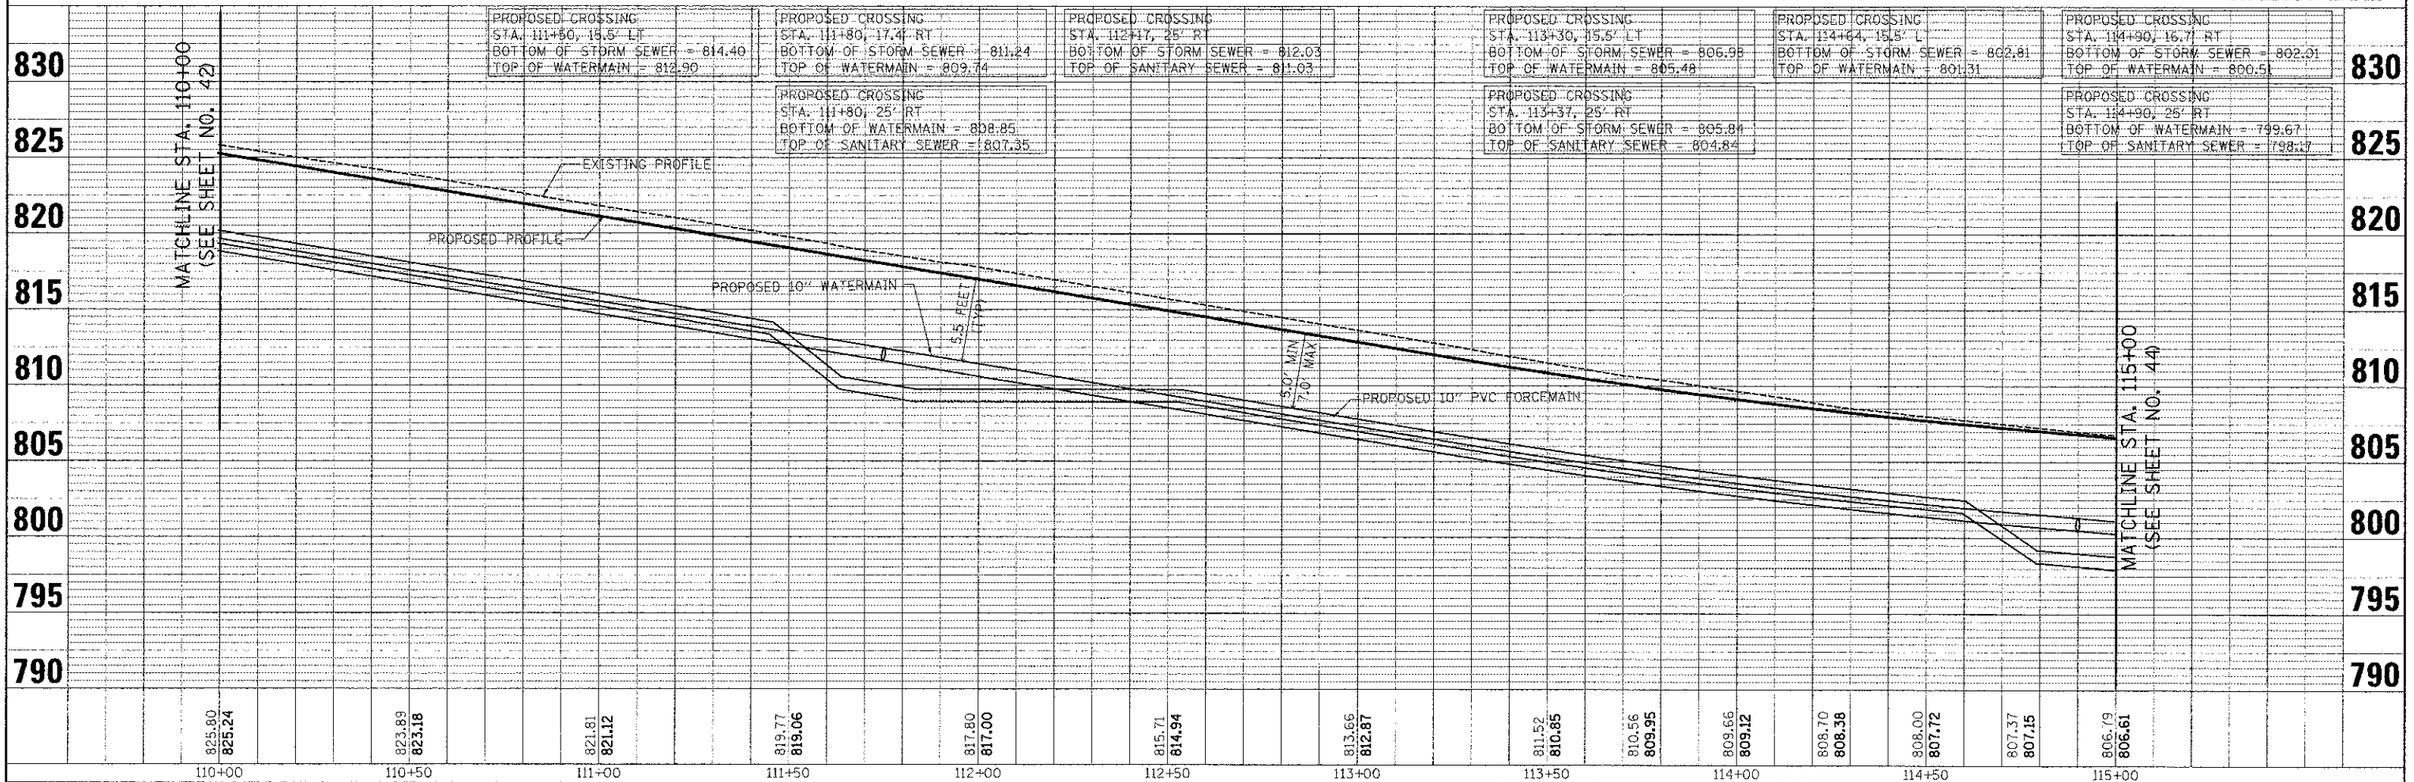

FILE NAME = ...\FORCE_MAIN_03.dgn	USER NAME = djk	DESIGNED -	REVISED -
		DRAWN -	REVISED -
	PLOT SCALE = 20.0000 ' / in.	CHECKED - DJK	REVISED -
	PLOT DATE = 8/15/2012	DATE - 8/20/2012	REVISED -

STATE OF ILLINOIS
DEPARTMENT OF TRANSPORTATION

WALNUT LANE
VILLAGE UTILITY PLAN

SCALE: 1" = 20' / 1" = 5' | SHEET NO. 3 OF 5 SHEETS | STA. 110+00.00 TO STA. 115+00.00

F.A.U. RTE.	SECTION	COUNTY	TOTAL SHEETS	SHEET NO.
2556	08-00094-00-PV	COOK	113	43
		CONTRACT NO. 63738		
		ILLINOIS FED. AID PROJECT M-9003(494)		