PLAN	BY	DATE
SURVEYED		
PLOTTED		
ALIGNMENT VERIFIED		
RT. OF WAY CHECKED		
NOTE BOOK		
NO.		
CADD FILE NAME		

PROFILE	BY	DATE
SURVEYED		
PLOTTED		
GRADES CHECKED		
(BM. NOTED)		
NOTE BOOK		
NO.		
STRUCTURE NOTATNS CHKD		

LEGEND

PAVEMENT REMOVAL &
TEMPORARY PAVEMENT, 4"

MATCHLINE STA. 102+00
(SEE BELOW)

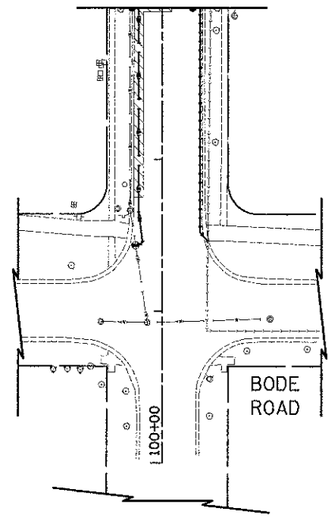

N

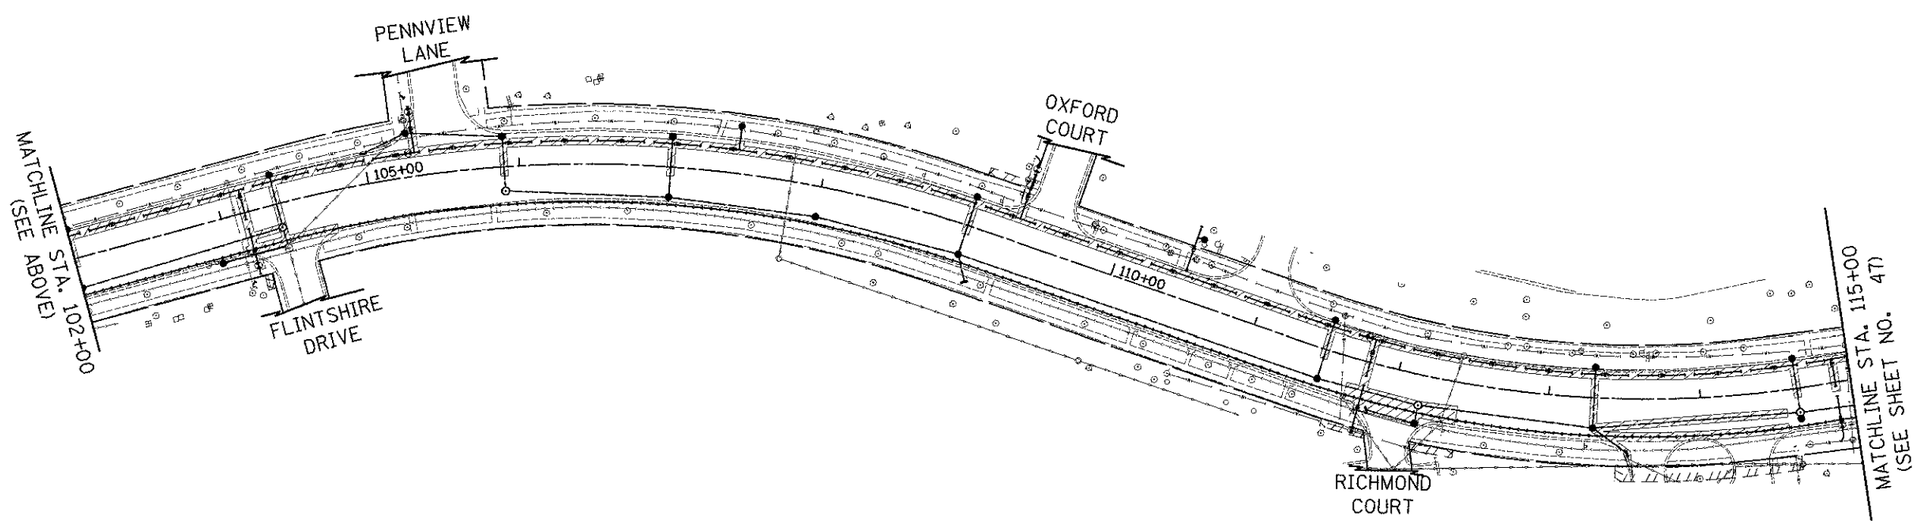

N

50 0 50
SCALE IN FEET

WALNUT LANE

FILE NAME = ...\Parsor_01.dgn	USER NAME = djk	DESIGNED - JSM	REVISED -
		DRAWN - JSM	REVISED -
	PLOT SCALE = 50.0000 ' / in.	CHECKED - DJK	REVISED -
	PLOT DATE = 8/15/2012	DATE - 8/20/2012	REVISED -

STATE OF ILLINOIS
DEPARTMENT OF TRANSPORTATION

WALNUT LANE
UTILITY TRENCH PATCHING PLAN

SCALE: 1" = 50" | SHEET NO. 1 OF 2 SHEETS | STA. 101+16.00 TO STA. 115+00.00

F.A.U. RTE.	SECTION	COUNTY	TOTAL SHEETS	SHEET NO.
2556	08-00094-00-PV	COOK	113	46

CONTRACT NO. 63738

ILLINOIS FED. AID PROJECT M-9003(494)