PLAN

DATE	BY
SURVEYED	
PLOTTED	
ALIGNMENT CHECKED	
GRADES CHECKED	
NOTE BOOK	
NO.	
CADD FILE NAME	

PROFILE

DATE	BY
SURVEYED	
PLOTTED	
GRADES CHECKED	
ALIGNMENT CHECKED	
NOTE BOOK	
STRUCTURE NO.	
NO.	
CADD FILE NAME	

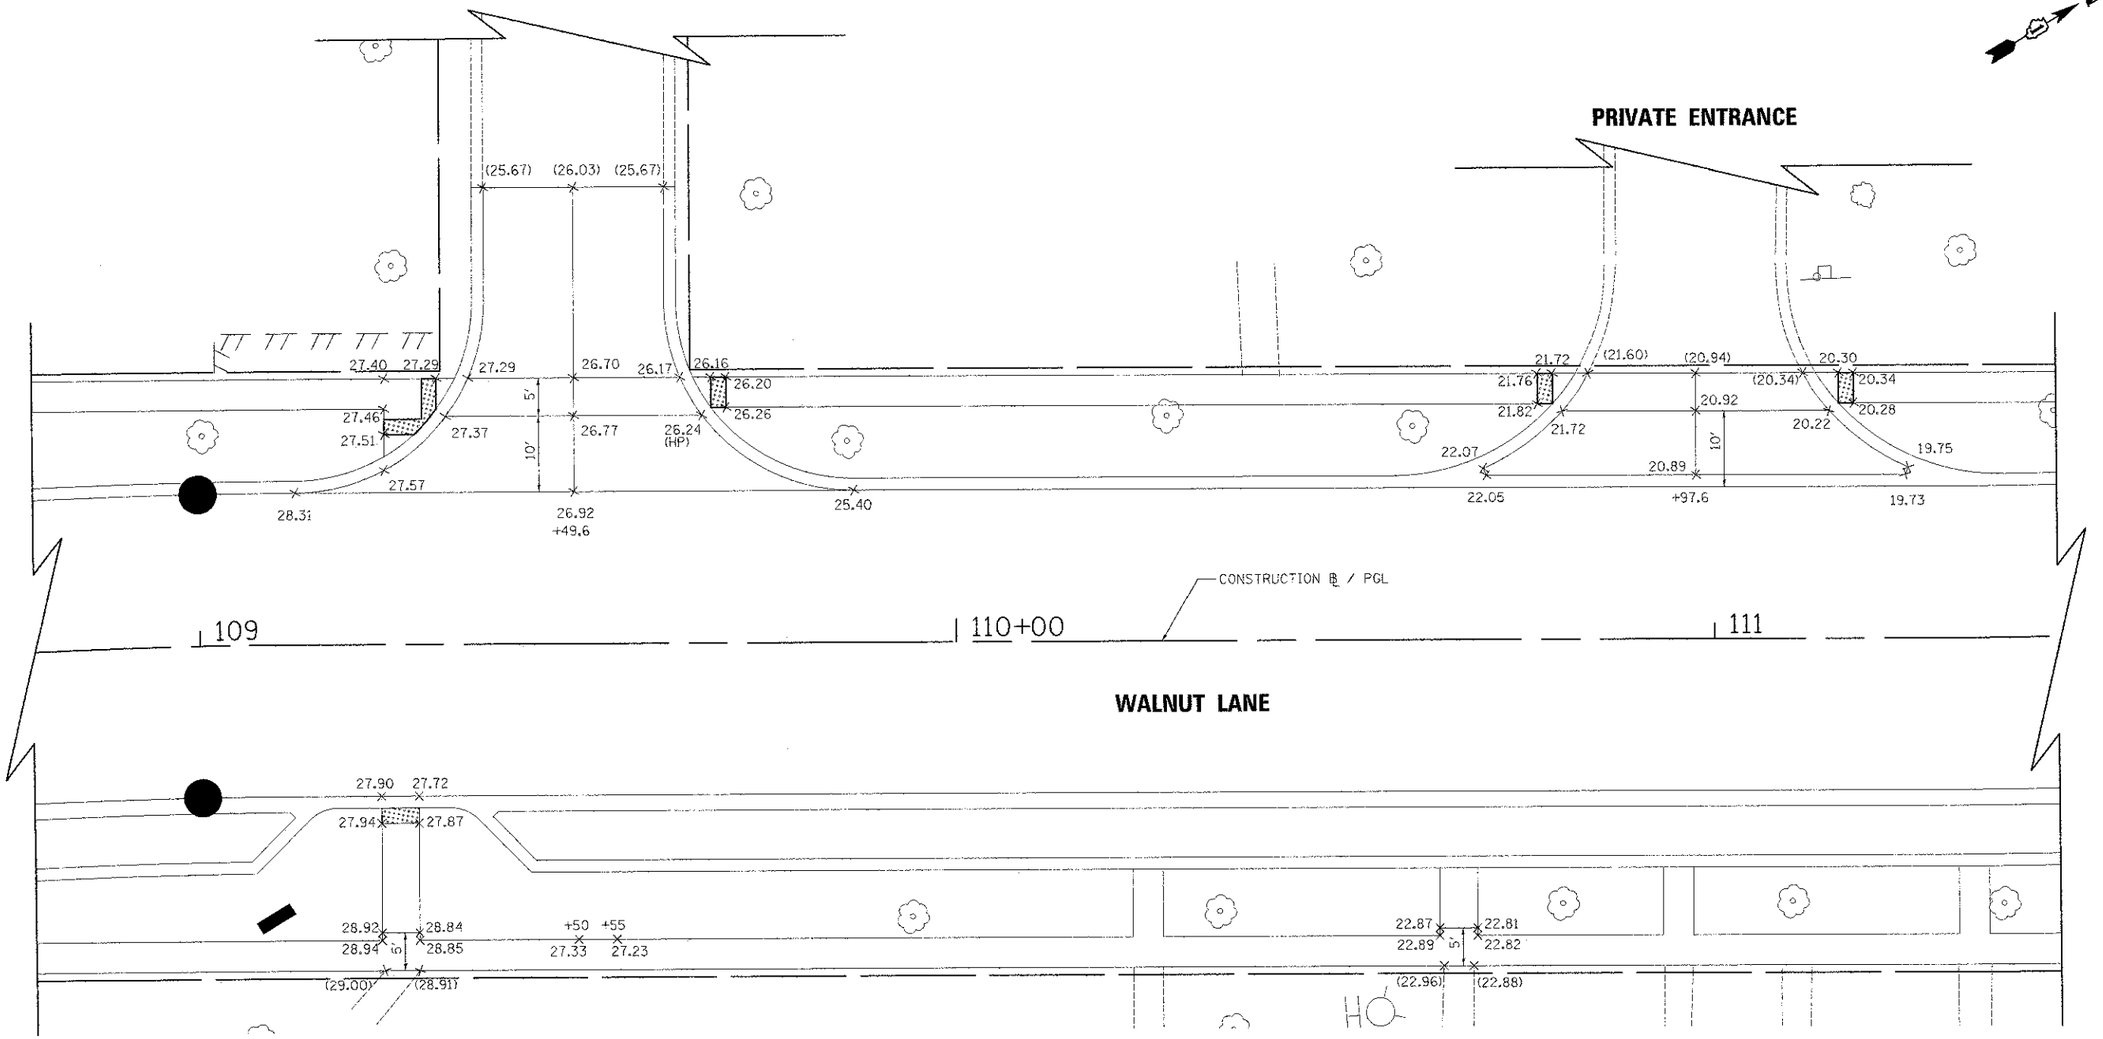

LEGEND

(XX.XX) EXISTING ELEVATION

XX.XX PROPOSED ELEVATION

NOTE: ADD 800 TO ALL ELEVATIONS.

10 0 10

SCALE IN FEET

FILE NAME = ...\INT_23.dgn	USER NAME = djk	DESIGNED - KRK	REVISED -
		DRAWN - KRK	REVISED -
	PLOT SCALE = 10.0000 ' / in.	CHECKED - DJK	REVISED -
	PLOT DATE = 8/15/2012	DATE - 8/20/2012	REVISED -

STATE OF ILLINOIS
DEPARTMENT OF TRANSPORTATION

WALNUT LANE
INTERSECTION GRADING PLAN

SCALE: 1" = 10' | SHEET NO. 3 OF 8 SHEETS | STA. | TO STA.

F.A.U. RTE.	SECTION	COUNTY	TOTAL SHEETS	SHEET NO.
2556	08-00094-00-PV	COOK	113	63
		CONTRACT NO. 63738		
		ILLINOIS FED. AID PROJECT M-9003(484)		