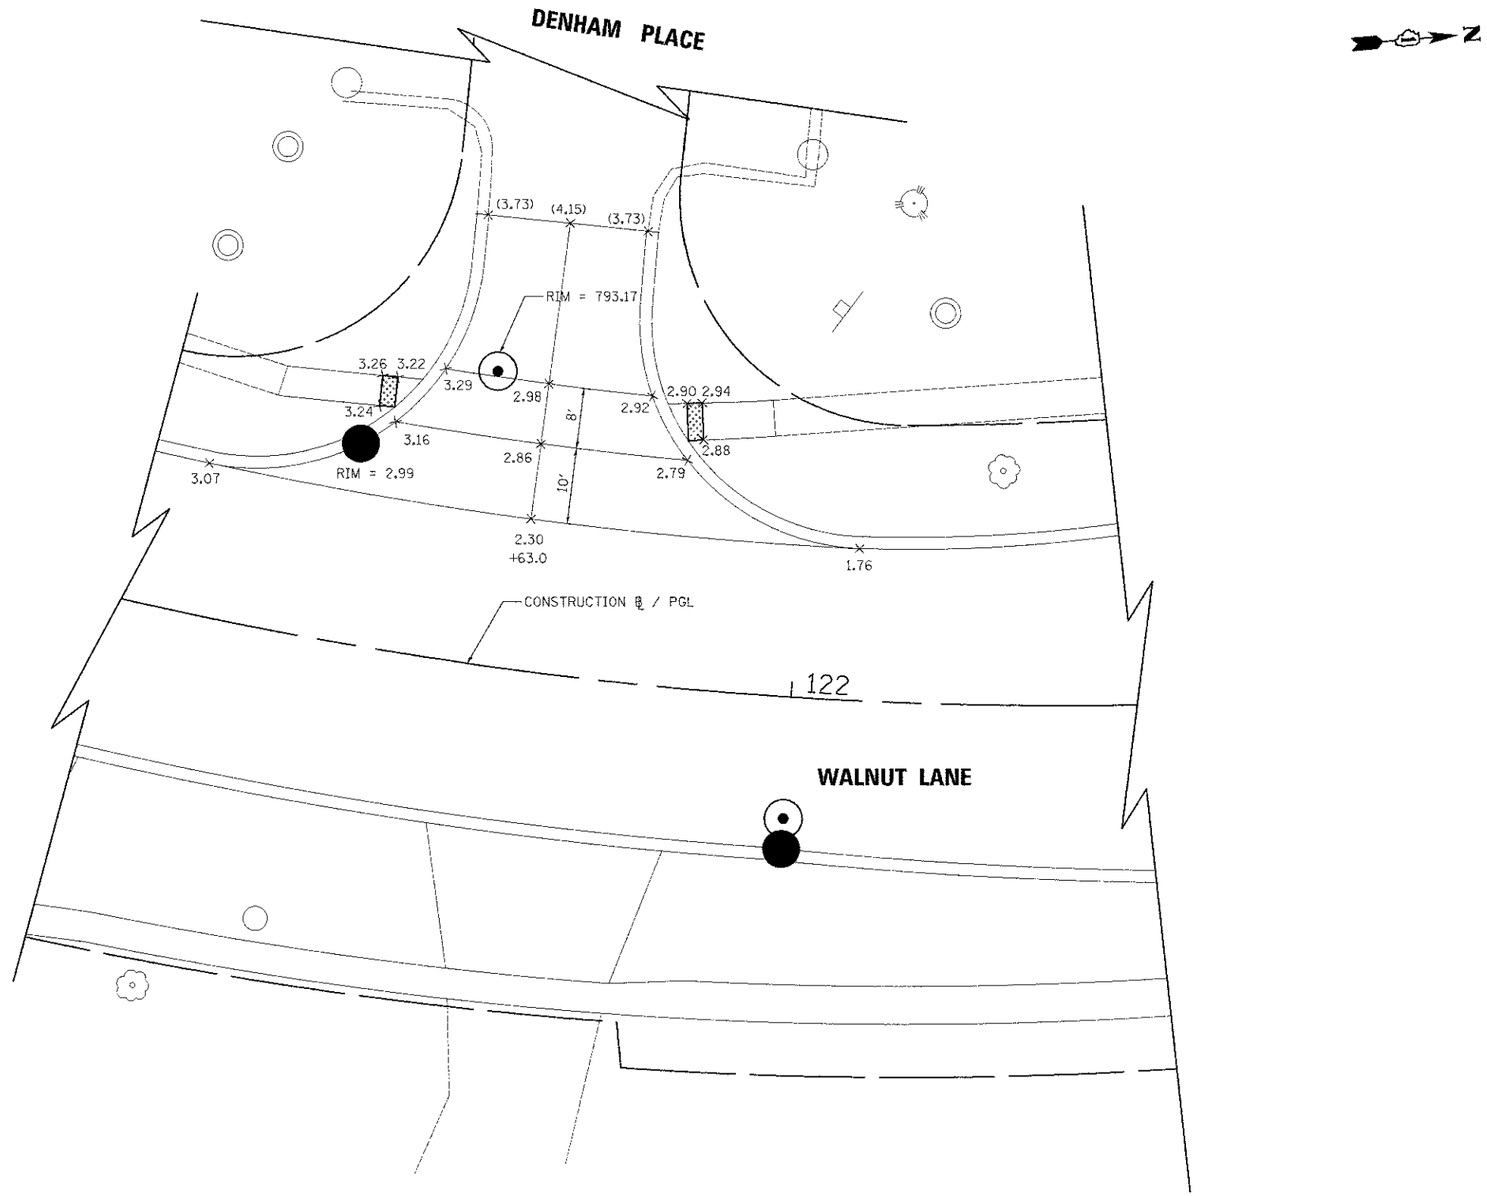

LEGEND

(XX.XX) EXISTING ELEVATION

XX.XX PROPOSED ELEVATION

NOTE: ADD 790 TO ALL ELEVATIONS.

10 0 10

SCALE IN FEET

PLAN
SURVEYED
PLOTTED
ALIGNMENT CHECKED
R.O.W. CHECKED
NOTE BOOK
NO.
CADD FILE NAME
BY
DATE

PROFILE
SURVEYED
PLOTTED
GRADES CHECKED
BEAM NOTED
STRUCTURE NOTATNS CHKD
NOTE BOOK
NO.
BY
DATE

FILE NAME = ...\INT_08.dgn	USER NAME = djk	DESIGNED - KRK	REVISED -
		DRAWN - KRK	REVISED -
	PLOT SCALE = 10.0000 ' / in.	CHECKED - DJK	REVISED -
	PLOT DATE = 8/15/2012	DATE - 8/20/2012	REVISED -

STATE OF ILLINOIS
DEPARTMENT OF TRANSPORTATION

WALNUT LANE
INTERSECTION GRADING PLAN

SCALE: 1" = 10' | SHEET NO. 8 OF 8 SHEETS | STA. TO STA.

F.A.U. RTE.	SECTION	COUNTY	TOTAL SHEETS	SHEET NO.
2556	08-00094-00-PV	COOK	113	68

CONTRACT NO. 63738

ILLINOIS FED. AID PROJECT M-9003(494)