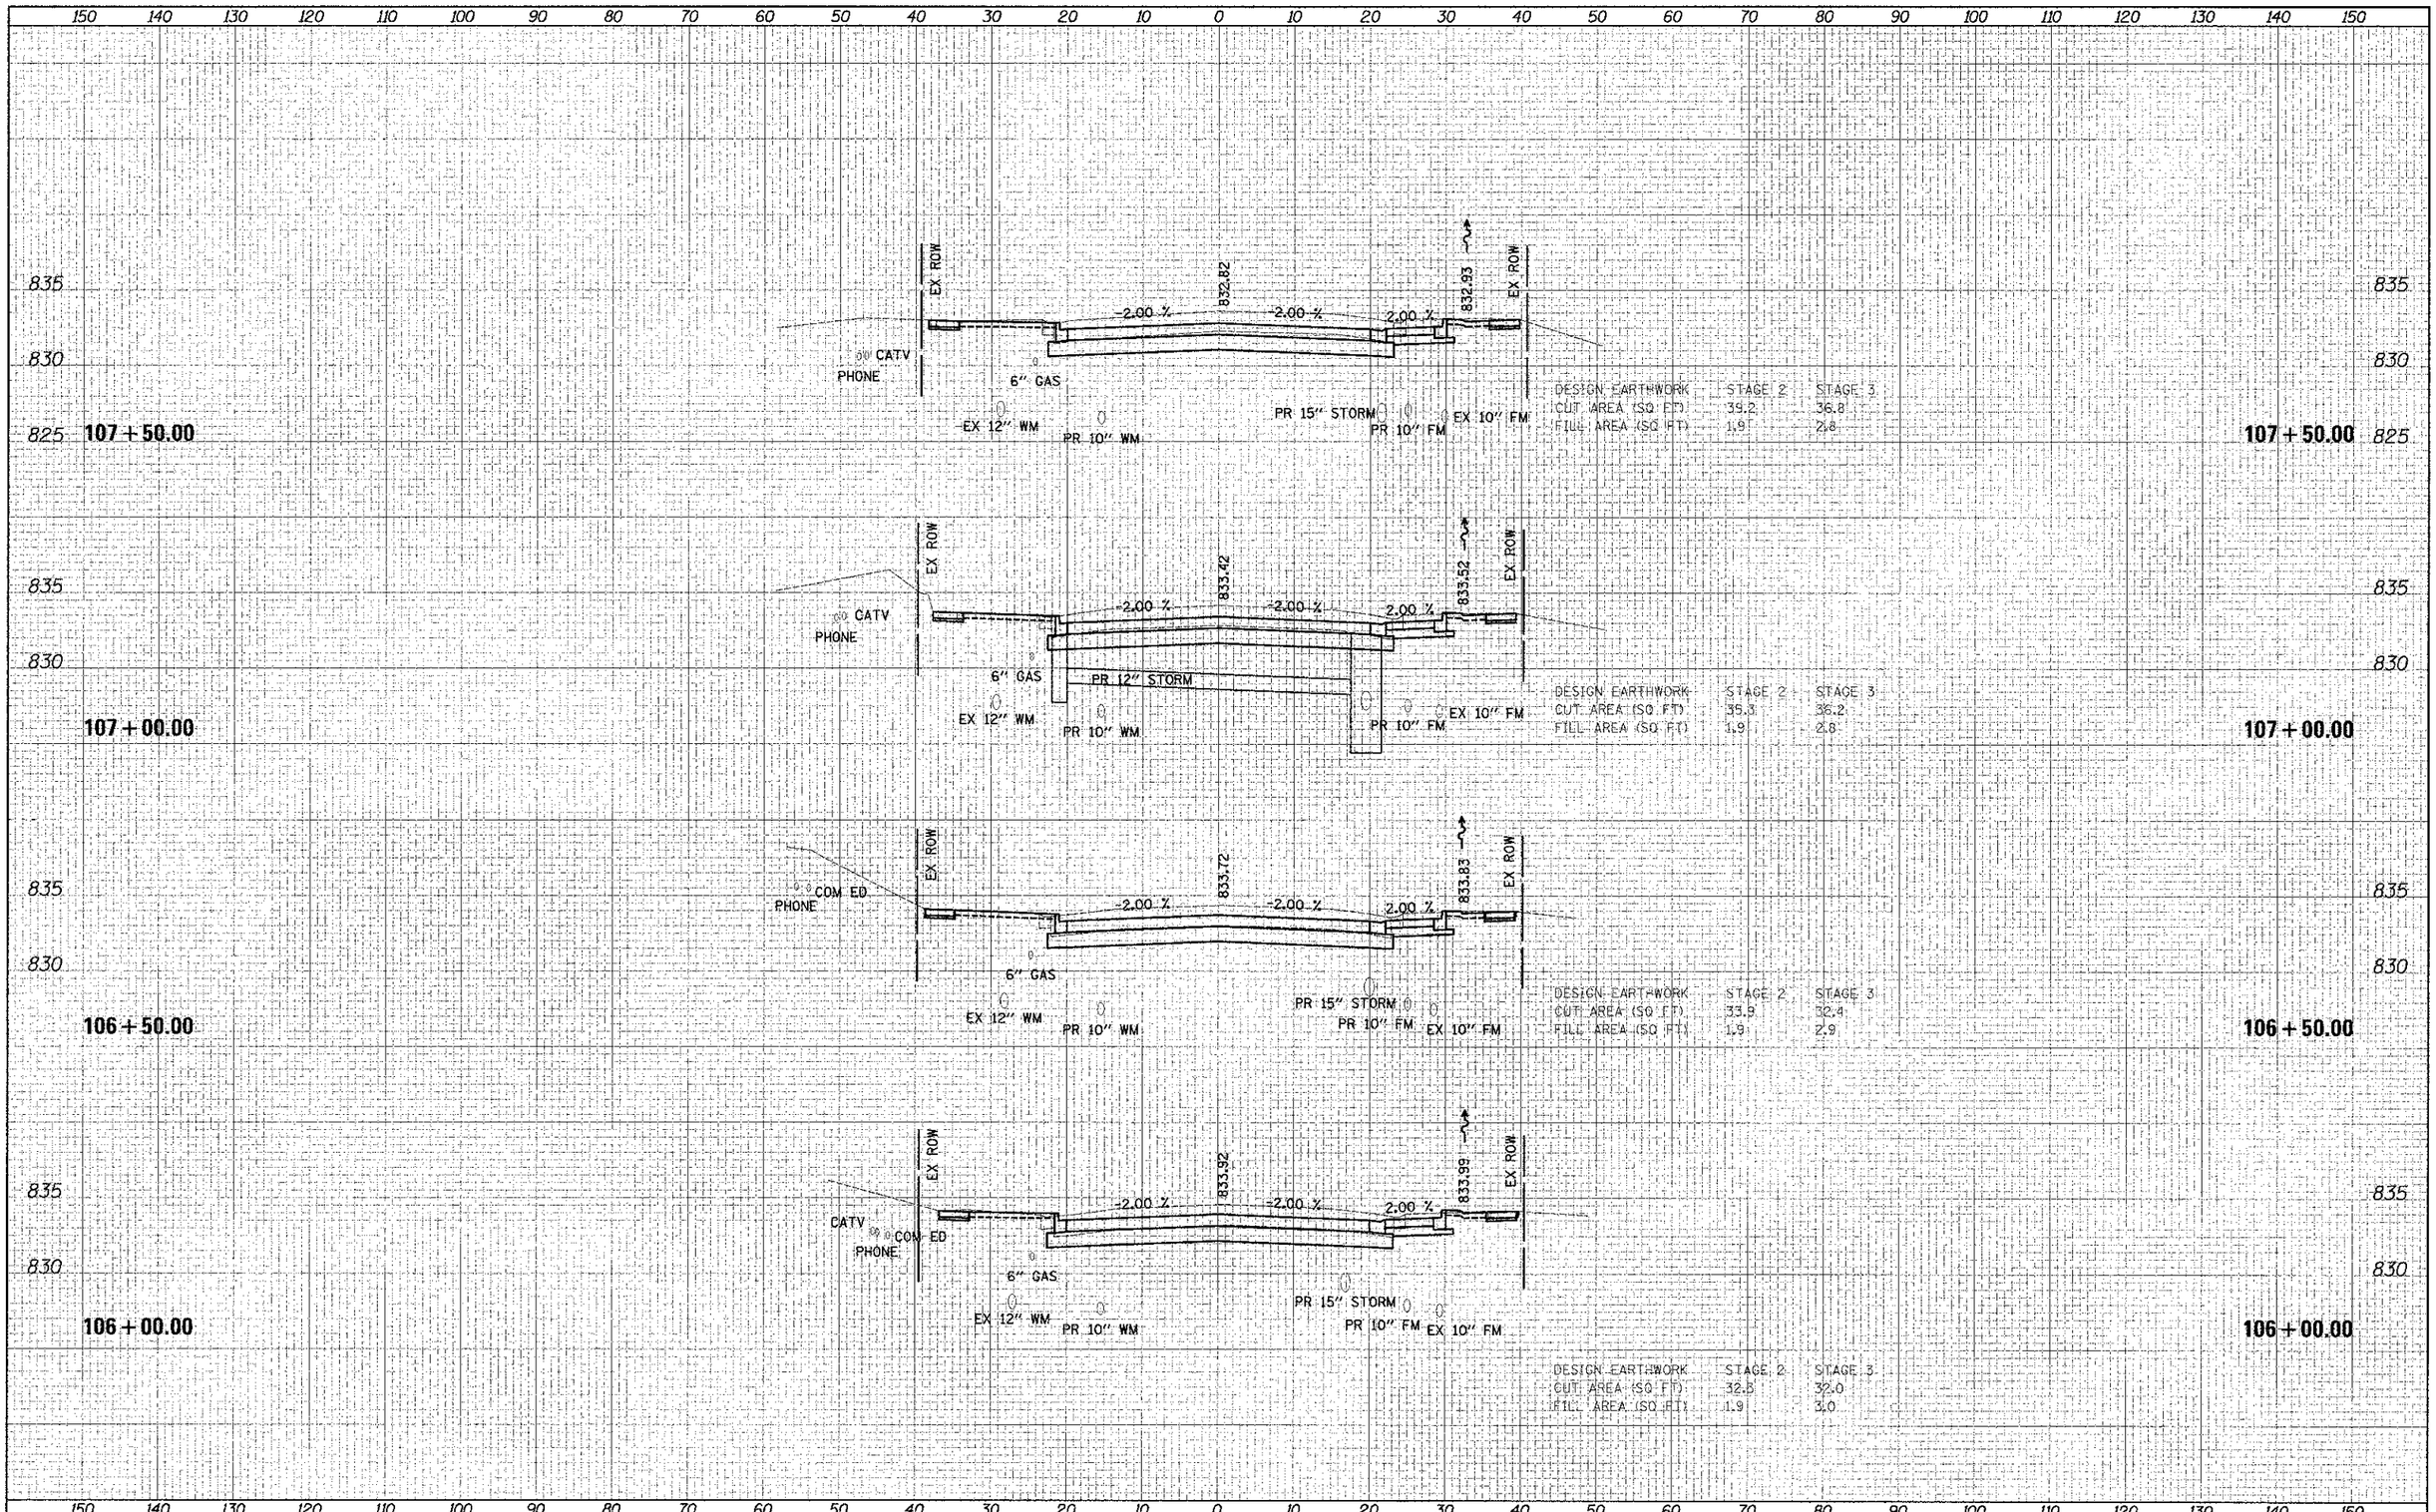

FINAL SURVEY NOTE BOOK — SURVEYED, PLOTTED, TEMPLATE, AREAS CHECKED — BY, DATE, NO.

ORIGINAL SURVEY NOTE BOOK — SURVEYED, PLOTTED, TEMPLATE, AREAS CHECKED — BY, DATE, NO.

FILE NAME = ...\18-CrossSections\01-xsec.dgn	USER NAME = djk	DESIGNED - JSM	REVISED -
		DRAWN - JSM	REVISED -
	PLOT SCALE = 10.0000 ' / in.	CHECKED - DJK	REVISED -
	PLOT DATE = 8/15/2012	DATE - 8/20/2012	REVISED -

STATE OF ILLINOIS
DEPARTMENT OF TRANSPORTATION

WALNUT LANE
CROSS SECTIONS

SCALE: H: 1" = 10' V: 1" = 5' | SHEET NO. 4 OF 19 SHEETS | STA. 106+00.00 TO STA. 107+50.00

F.A.U. RTE.	SECTION	COUNTY	TOTAL SHEETS	SHEET NO.
2556	08-00094-00-PV	COOK	113	98
		CONTRACT NO. 63738		
		ILLINOIS FED. AID PROJECT		