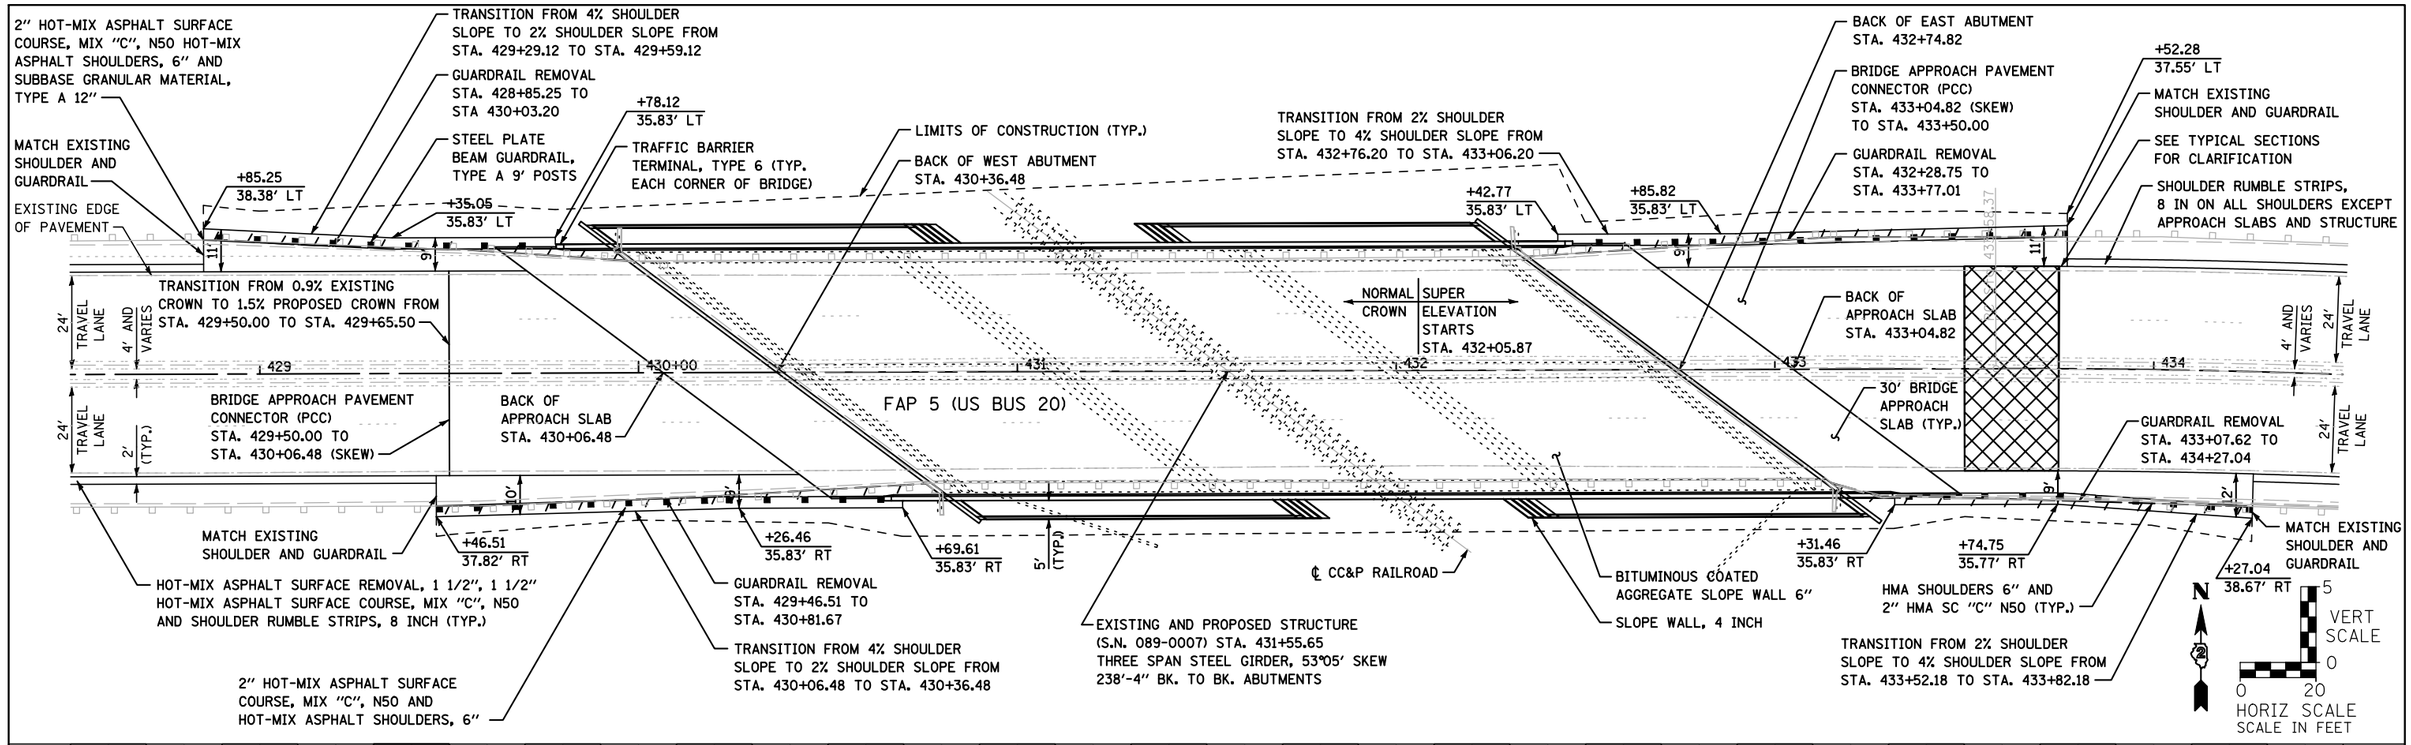

PLAN — SURVEYED / PLOTTED / ALIGNMENT CHECKED / RT. OF WAY CHECKED / CADD FILE NAME / NOTE BOOK NO. / BY / DATE

PROFILE — SURVEYED / PLOTTED / GRADES CHECKED / BAR. NOTED / STRUCTURE NOTATNS CHKD / NOTE BOOK NO. / BY / DATE

FILE NAME = s:\jol\6300-6399\6346\029\micros\cadd sheets\D26E76-sht-P&pl.dgn

STRAND ASSOCIATES®
1170 SOUTH HOUBOLT ROAD
JOLIET, ILLINOIS 60431
(815) 744-4200

USER NAME = brianf	DESIGNED - EMD	REVISED -
	DRAWN - BJF	REVISED -
PLOT SCALE = 40.0000 ' / IN.	CHECKED - MAG	REVISED -
PLOT DATE = 8/6/2012	DATE -	REVISED -

STATE OF ILLINOIS
DEPARTMENT OF TRANSPORTATION

PLAN AND PROFILE

SCALE: AS SHOWN | SHEET 1 OF 1 SHEETS | STA. 428+50.00 TO STA. 434+50.00

F.A.P. RTE.	SECTION	COUNTY	TOTAL SHEETS	SHEET NO.
5	(19VB-1)D	STEPHENSON	73	19

CONTRACT NO. 64E76

ILLINOIS FED. AID PROJECT