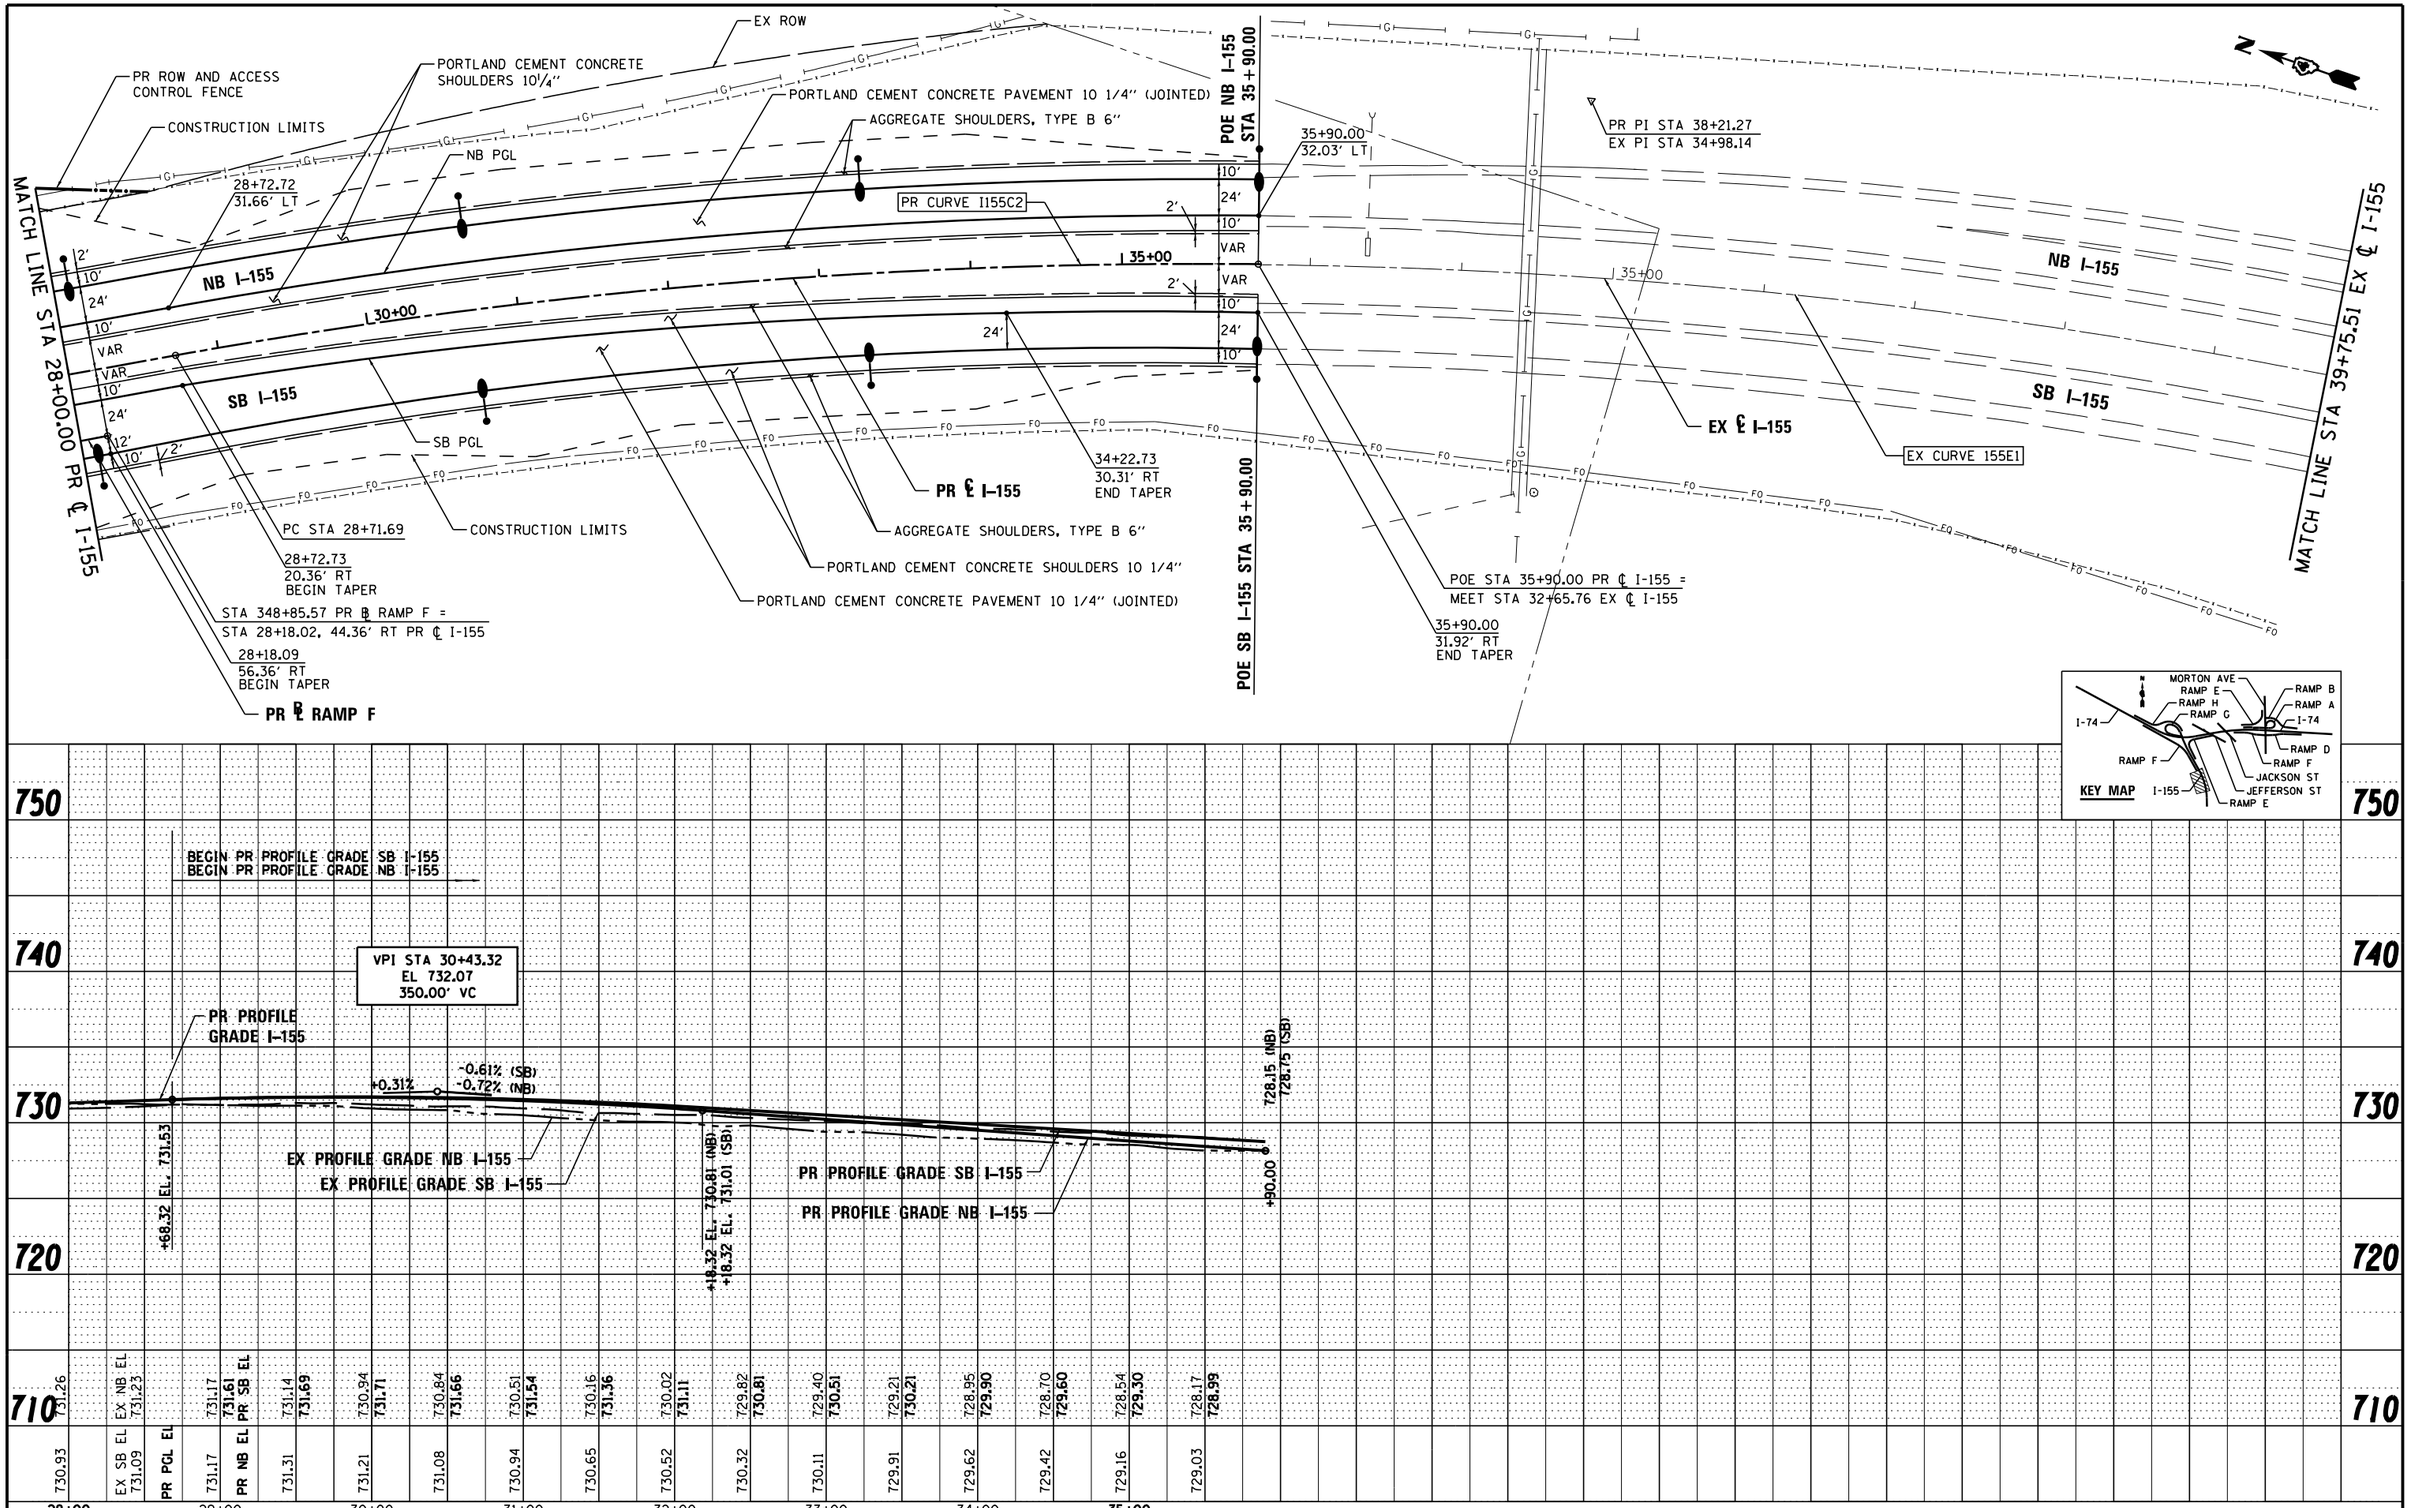


| | | | |
|---|---|---|---|
| FILE NAME = | DESIGNED - AJP | REVISED - | |
| ...\D468620-sht-I-155-plnprf15.dgn | DRAWN - TMB | REVISED - | |
| USER NAME = tblank | CHECKED - JNR | REVISED - | |
| PLOT DATE = 7/17/2012 | DATE - JULY 20, 2012 | REVISED - | |

benesch
engineers · scientists · planners

STATE OF ILLINOIS
DEPARTMENT OF TRANSPORTATION

PLAN AND PROFILE
I-155

SCALE: 1"=50' | SHEET NO. 3 OF 4 SHEETS | STA. 28+00.00 TO STA. 39+75.51

| F.A.I. RTE. | SECTION | COUNTY | TOTAL SHEETS | SHEET NO. |
|---|---|---|---|---|
| • | 90-I14R;(14HB-4,14,14HVB)BR1 | TAZEWELL | 2433 | 221 |
| | | CONTRACT NO. 68620 | | |
| | | ILLINOIS FED. AID PROJECT | | |

• 74 & 155