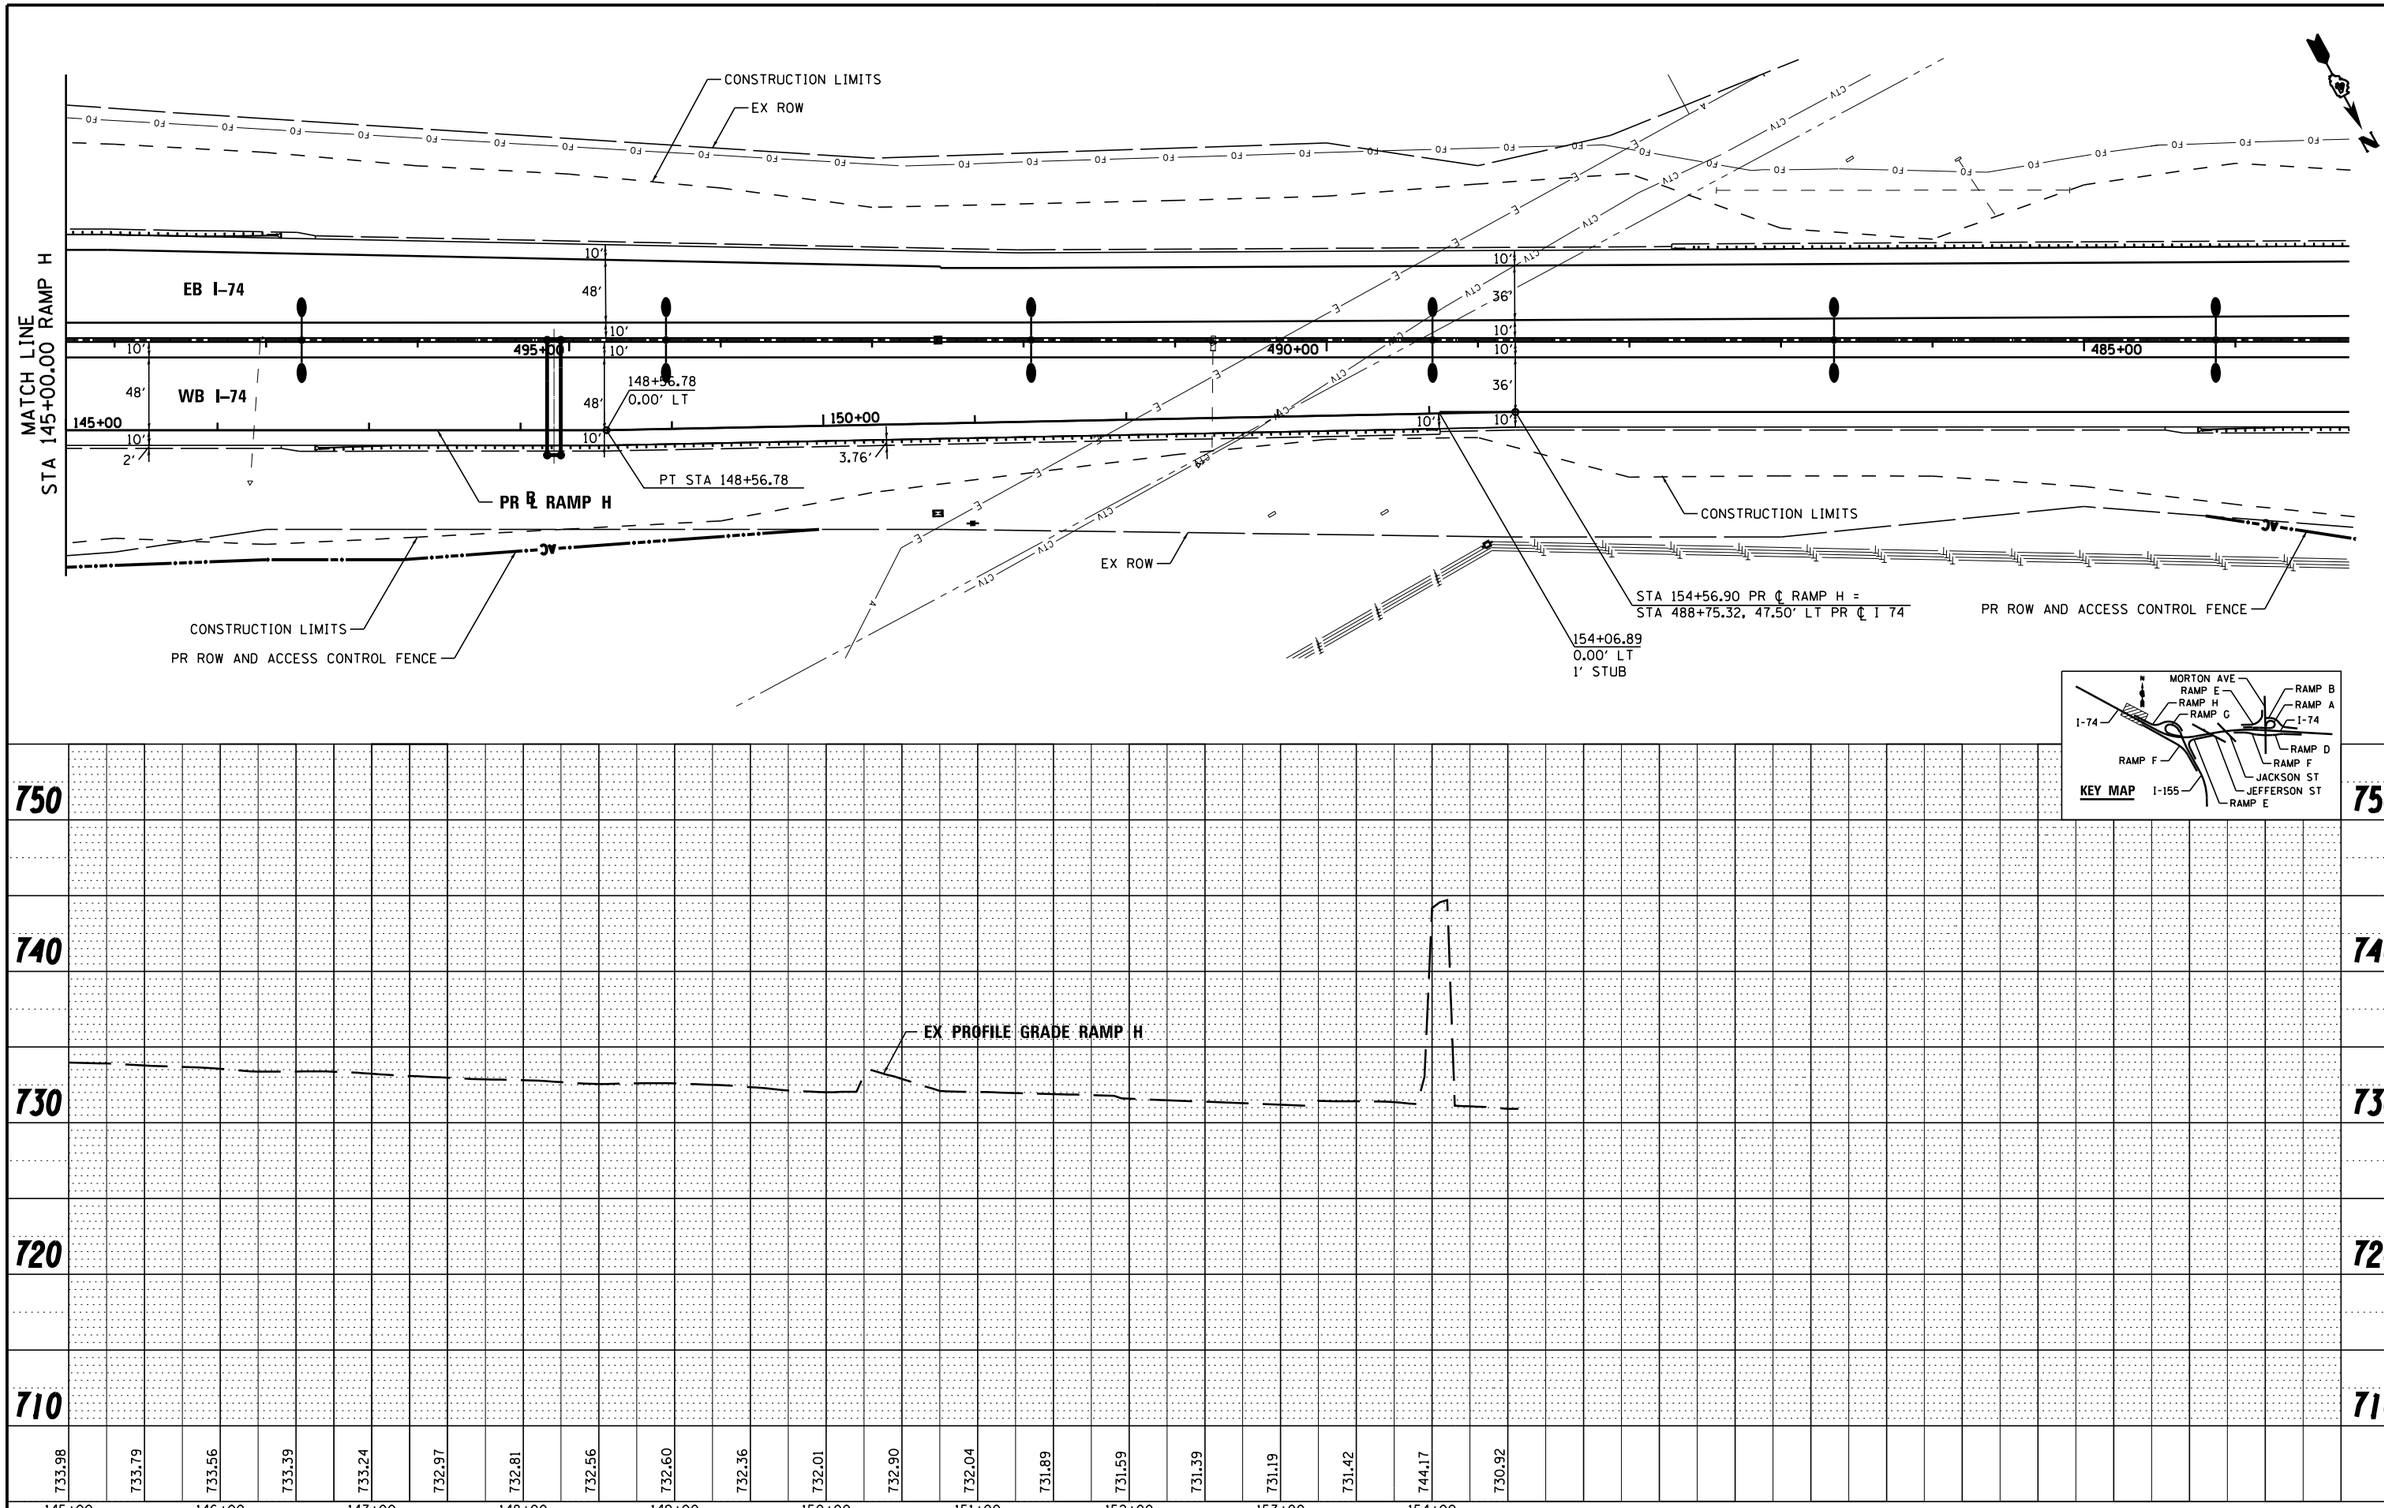

PLAN
NOTE BOOK NO.
SURVEYED
PLOTTED
ALIGNMENT CHECKED
RT. OF WAY CHECKED
CADD FILE NAME
BY
DATE

PROFILE
NOTE BOOK NO.
SURVEYED
PLOTTED
GRADES CHECKED
B.M. NOTED
STRUCTURE NOTAT'NS CHKD
BY
DATE

FILE NAME =	DESIGNED - AJP	REVISED -	
...\D468620-sht-I-155-RampH-plnprf28a.dgn	DRAWN - TMB	REVISED -	
USER NAME = tblank	CHECKED - JNR	REVISED -	
PLOT DATE = 7/17/2012	DATE - JULY 20, 2012	REVISED -	

benesch
engineers · scientists · planners

STATE OF ILLINOIS
DEPARTMENT OF TRANSPORTATION

PLAN AND PROFILE
I-155 RAMP H

SCALE: 1"=50' | SHEET NO. 13 OF 13 SHEETS | STA. | TO STA.

F.A.I. RTE.	SECTION	COUNTY	TOTAL SHEETS	SHEET NO.
•	90-[14R;(14HB-4,14,14HVB)BR]	TAZEWELL	2433	235
		CONTRACT NO. 68620		
		ILLINOIS FED. AID PROJECT		

• 74 & 155