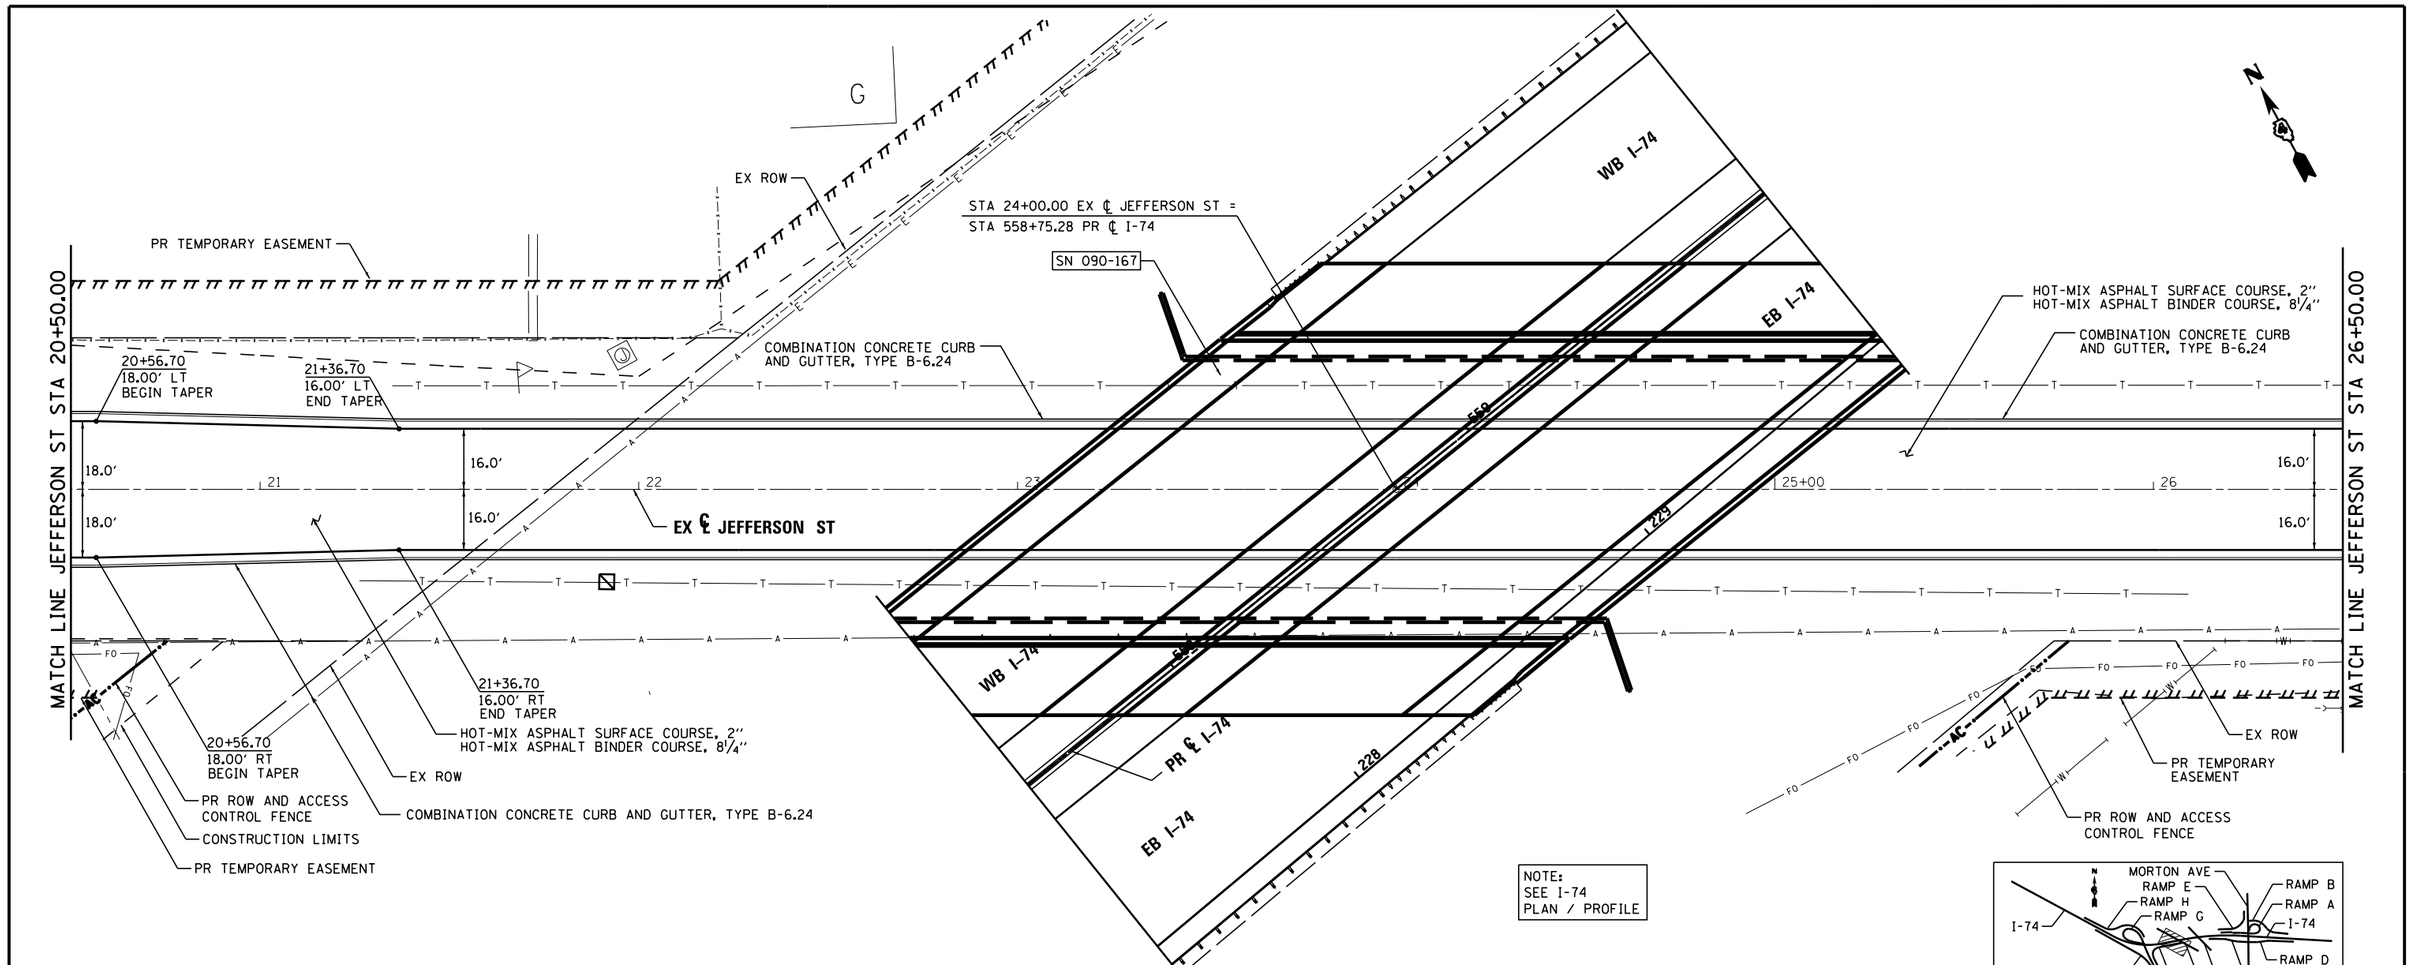

PLAN		BY	DATE
NOTE BOOK NO.	SURVEYED		
	PLOTTED		
	ALIGNMENT CHECKED		
	RT. OF WAY CHECKED		
	CADD FILE NAME		

PROFILE		BY	DATE
NOTE BOOK NO.	SURVEYED		
	PLOTTED		
	GRADES CHECKED		
	BM. NOTED		
	STRUCTURE NOTATNS CHKD		

FILE NAME =	DESIGNED - EJA	REVISED -	
...\D468620-sht-JeffersonSc20-plnprf43.dgn	DRAWN - TMB	REVISED -	
USER NAME = tblank	CHECKED - JNR	REVISED -	
PLOT DATE = 7/17/2012	DATE - JULY 20, 2012	REVISED -	

benesch
engineers · scientists · planners

STATE OF ILLINOIS
DEPARTMENT OF TRANSPORTATION

PLAN AND PROFILE
JEFFERSON ST

SCALE: 1"=50' | SHEET NO. 2 OF 3 SHEETS | STA. | TO STA.

F.A.I. RTE.	SECTION	COUNTY	TOTAL SHEETS	SHEET NO.
•	90-(14R;(14HB-4,14,14HVB)BR)	TAZEWELL	2433	250
		CONTRACT NO. 68620		
	ILLINOIS FED. AID PROJECT			

• 74 & 155