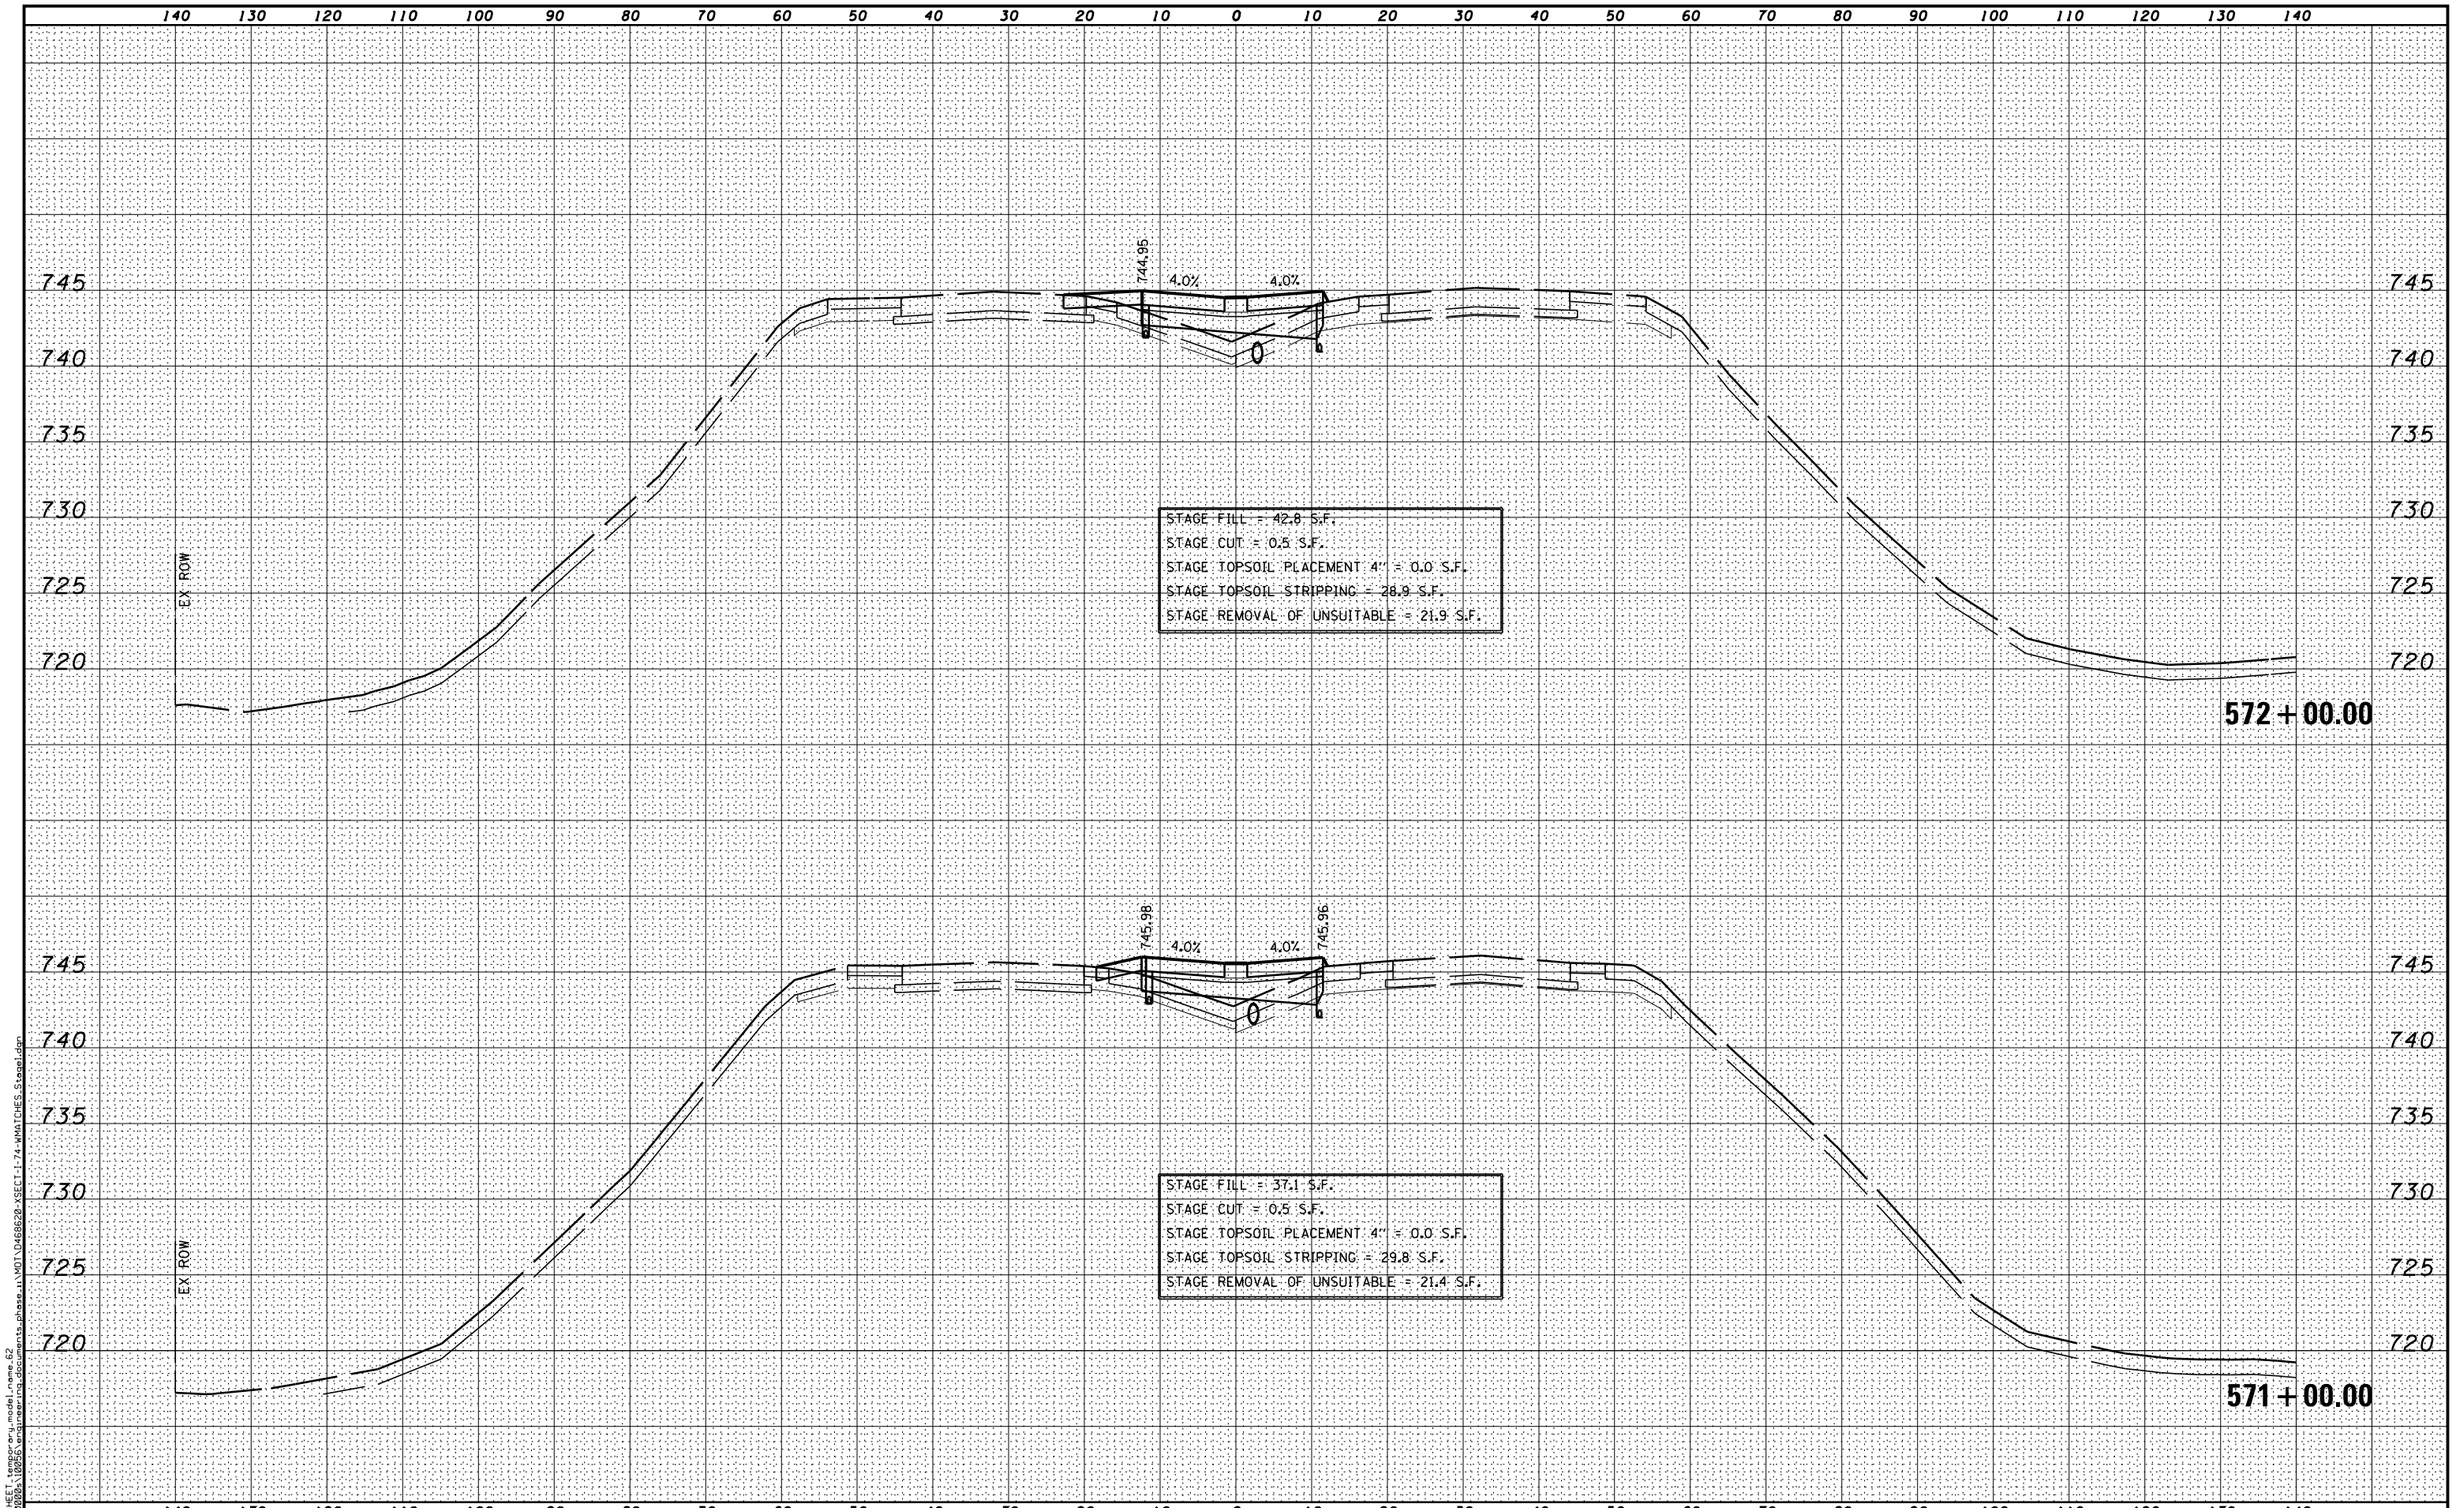

MODEL NAME=XS SHEET jamgreen_model_name 62
DESIGN FILE=\\120206\projects\projects_phase_1\MOT\D468620-XSECT-I-74-WMATCHES_Stage1.dgn
USER NAME = eanderson
PLOT DATE = 7/26/2012

FILE NAME = ...\D468620-XSECT-I-74-WMATCHES_Stage1.dgn	DESIGNED -	REVISED -
	DRAWN -	REVISED -
	CHECKED -	REVISED -
	DATE - JULY 20, 2012	REVISED -

benesch
engineers · scientists · planners

STATE OF ILLINOIS
DEPARTMENT OF TRANSPORTATION

MAINTENANCE OF TRAFFIC – STAGE 1
CROSS SECTIONS – I-74

SCALE: H 1"=10',V 1"=5' | SHEET NO. 62 OF 80 SHEETS | STA. 571+00.00 TO STA. 572+00.00

F.A.I. RTE.	SECTION	COUNTY	TOTAL SHEETS	SHEET NO.
•	90-[14R;(14HB-4,14,14HVB)BR]	TAZEWELL	2433	437
		CONTRACT NO. 68620		
	ILLINOIS	FED. AID PROJECT		