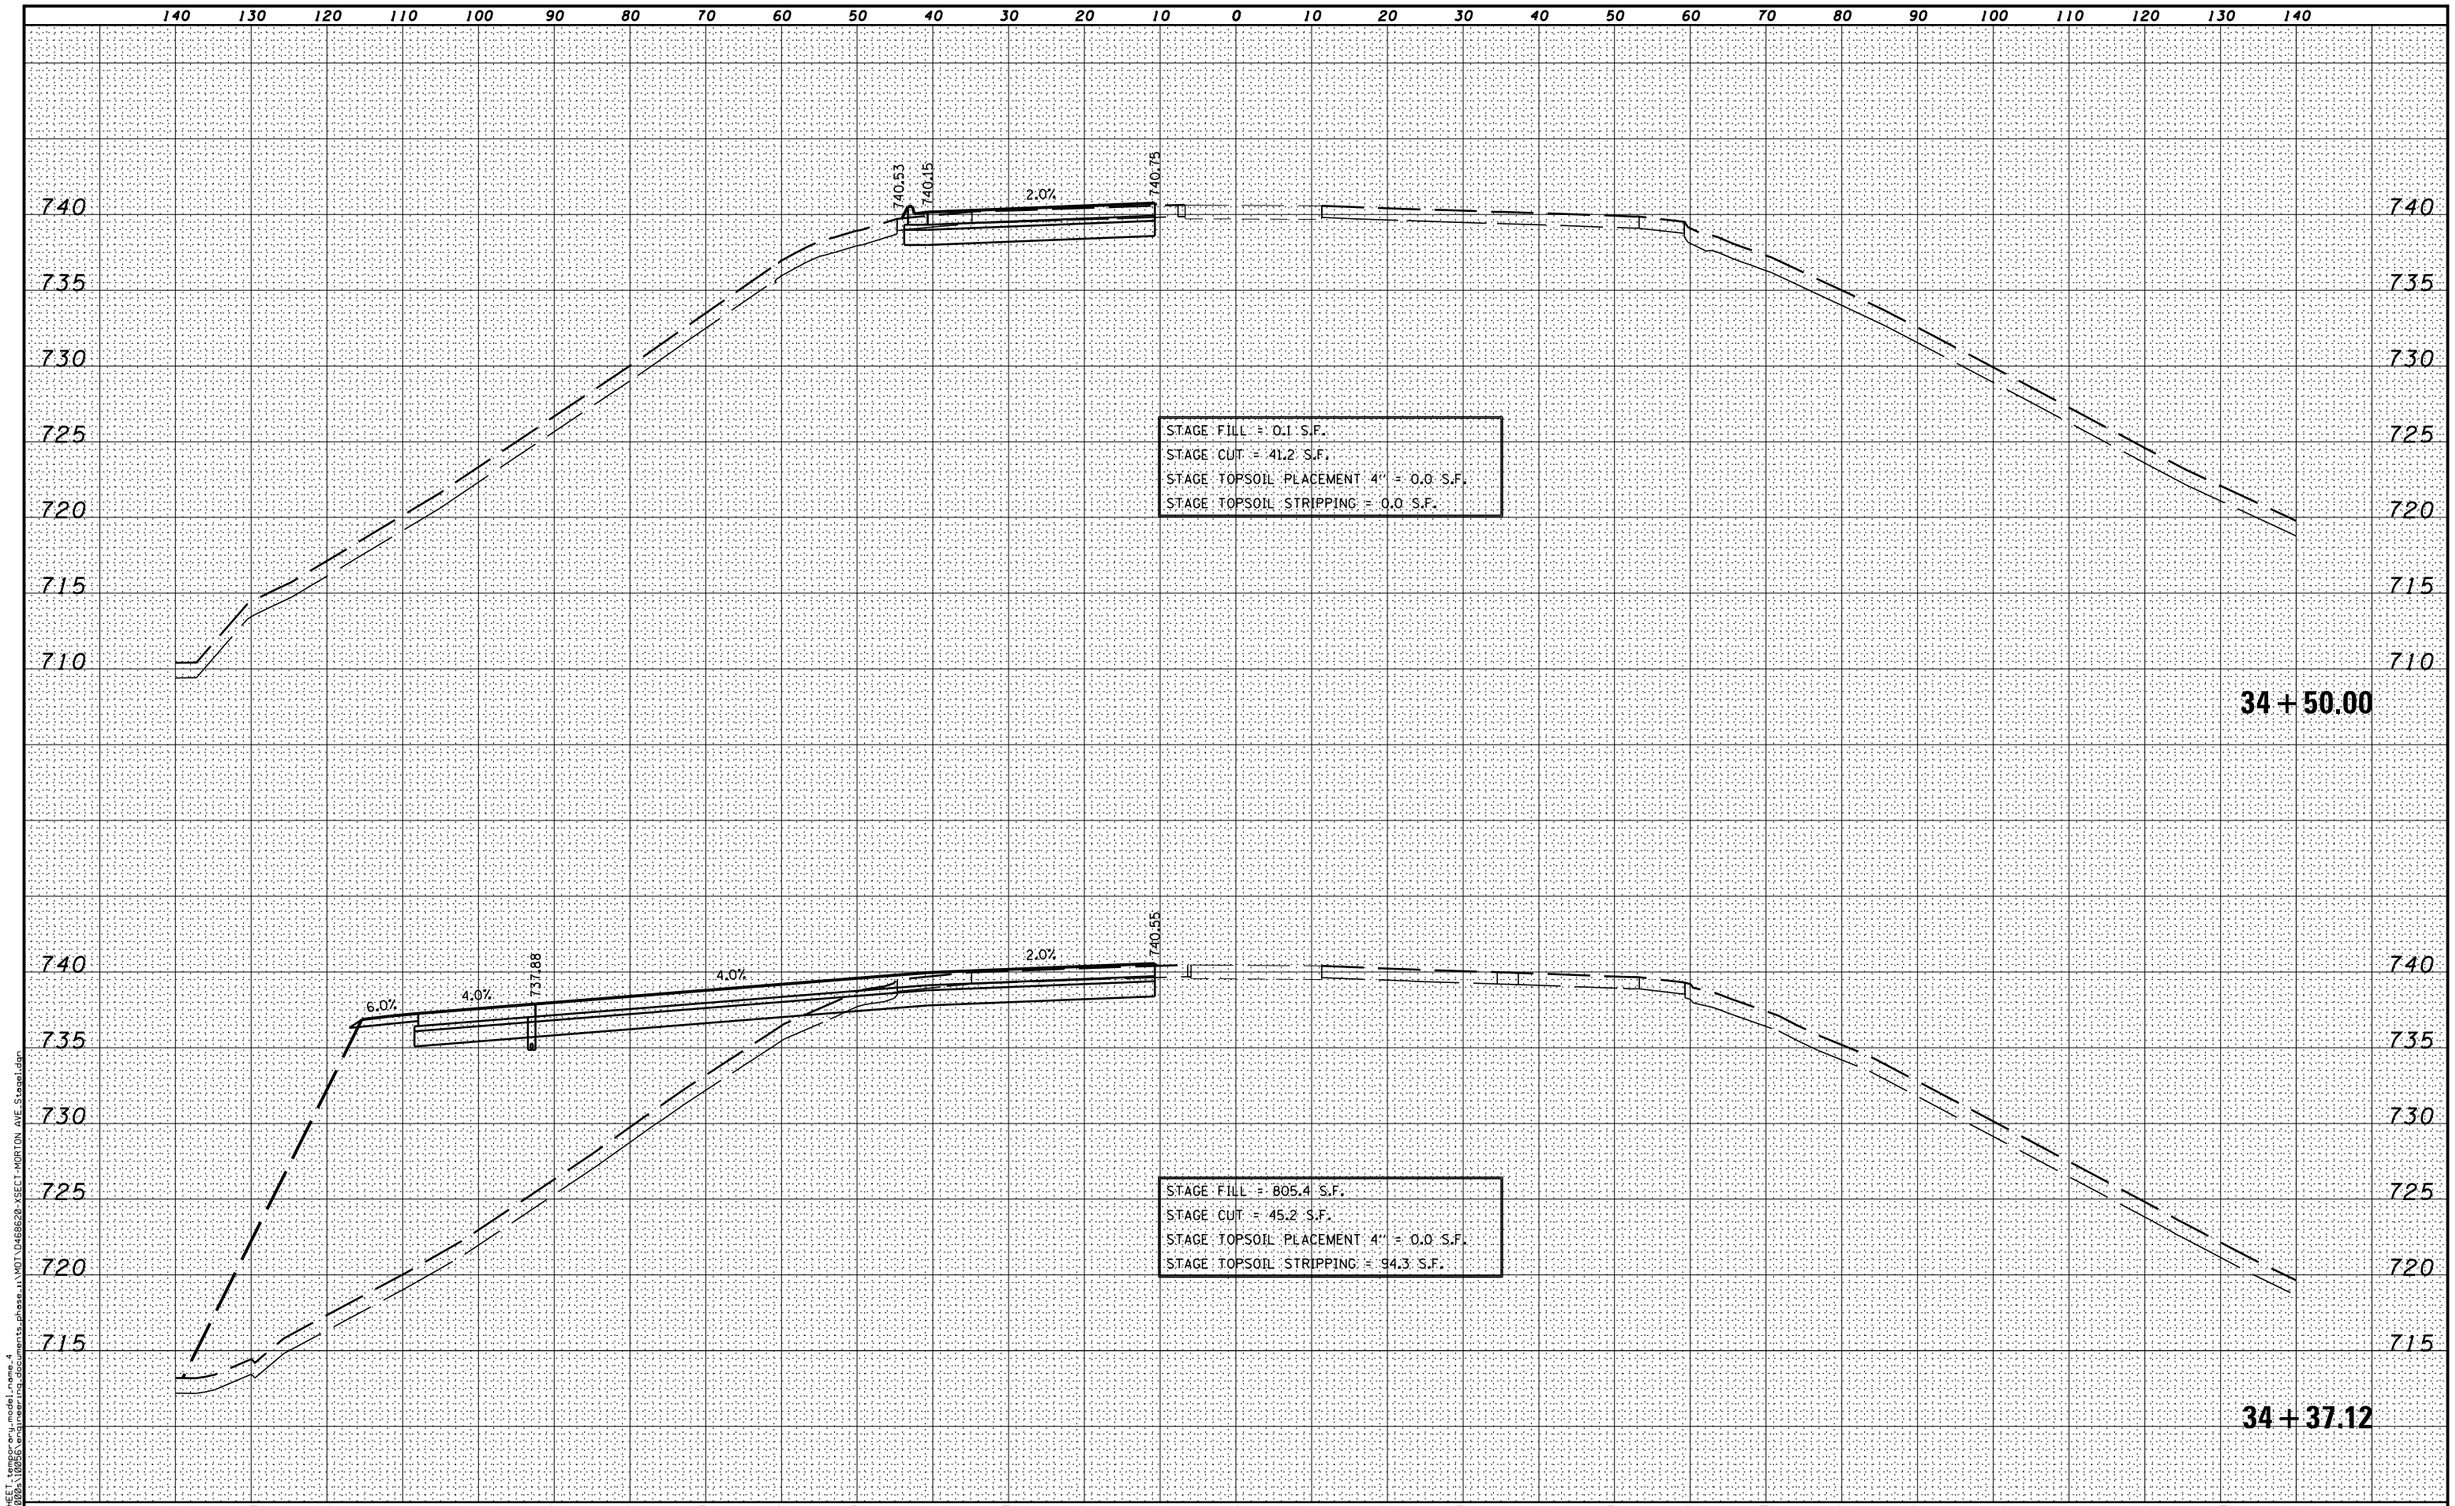

MODEL NAME: XS_SHEET_temporary_model_name_4
DESIGN FILE: ...\10000s\10056\engineering_documents_phase_II\MOT\D468620-XSECT-MORTON AVE_Stage1.dgn

FILE NAME =	DESIGNED -	REVISED -	benesch engineers · scientists · planners
...\D468620-XSECT-MORTON AVE_Stage1.dgn	DRAWN -	REVISED -	
USER NAME = eanderson	CHECKED -	REVISED -	
PLOT DATE = 7/26/2012	DATE - JULY 20, 2012	REVISED -	

STATE OF ILLINOIS
DEPARTMENT OF TRANSPORTATION

MAINTENANCE OF TRAFFIC – STAGE 1
CROSS SECTIONS – MORTON AVE

SCALE: H 1"=10', V 1"=5' | SHEET NO. 4 OF 9 SHEETS | STA. 34+37.12 TO STA. 34+50.00

F.A.I. RTE.	SECTION	COUNTY	TOTAL SHEETS	SHEET NO.
•	90-[14R;(14HB-4,14,14HVB)BR]	TAZEWELL	2433	459
		CONTRACT NO. 68620		
		ILLINOIS FED. AID PROJECT		

• 74 & 155