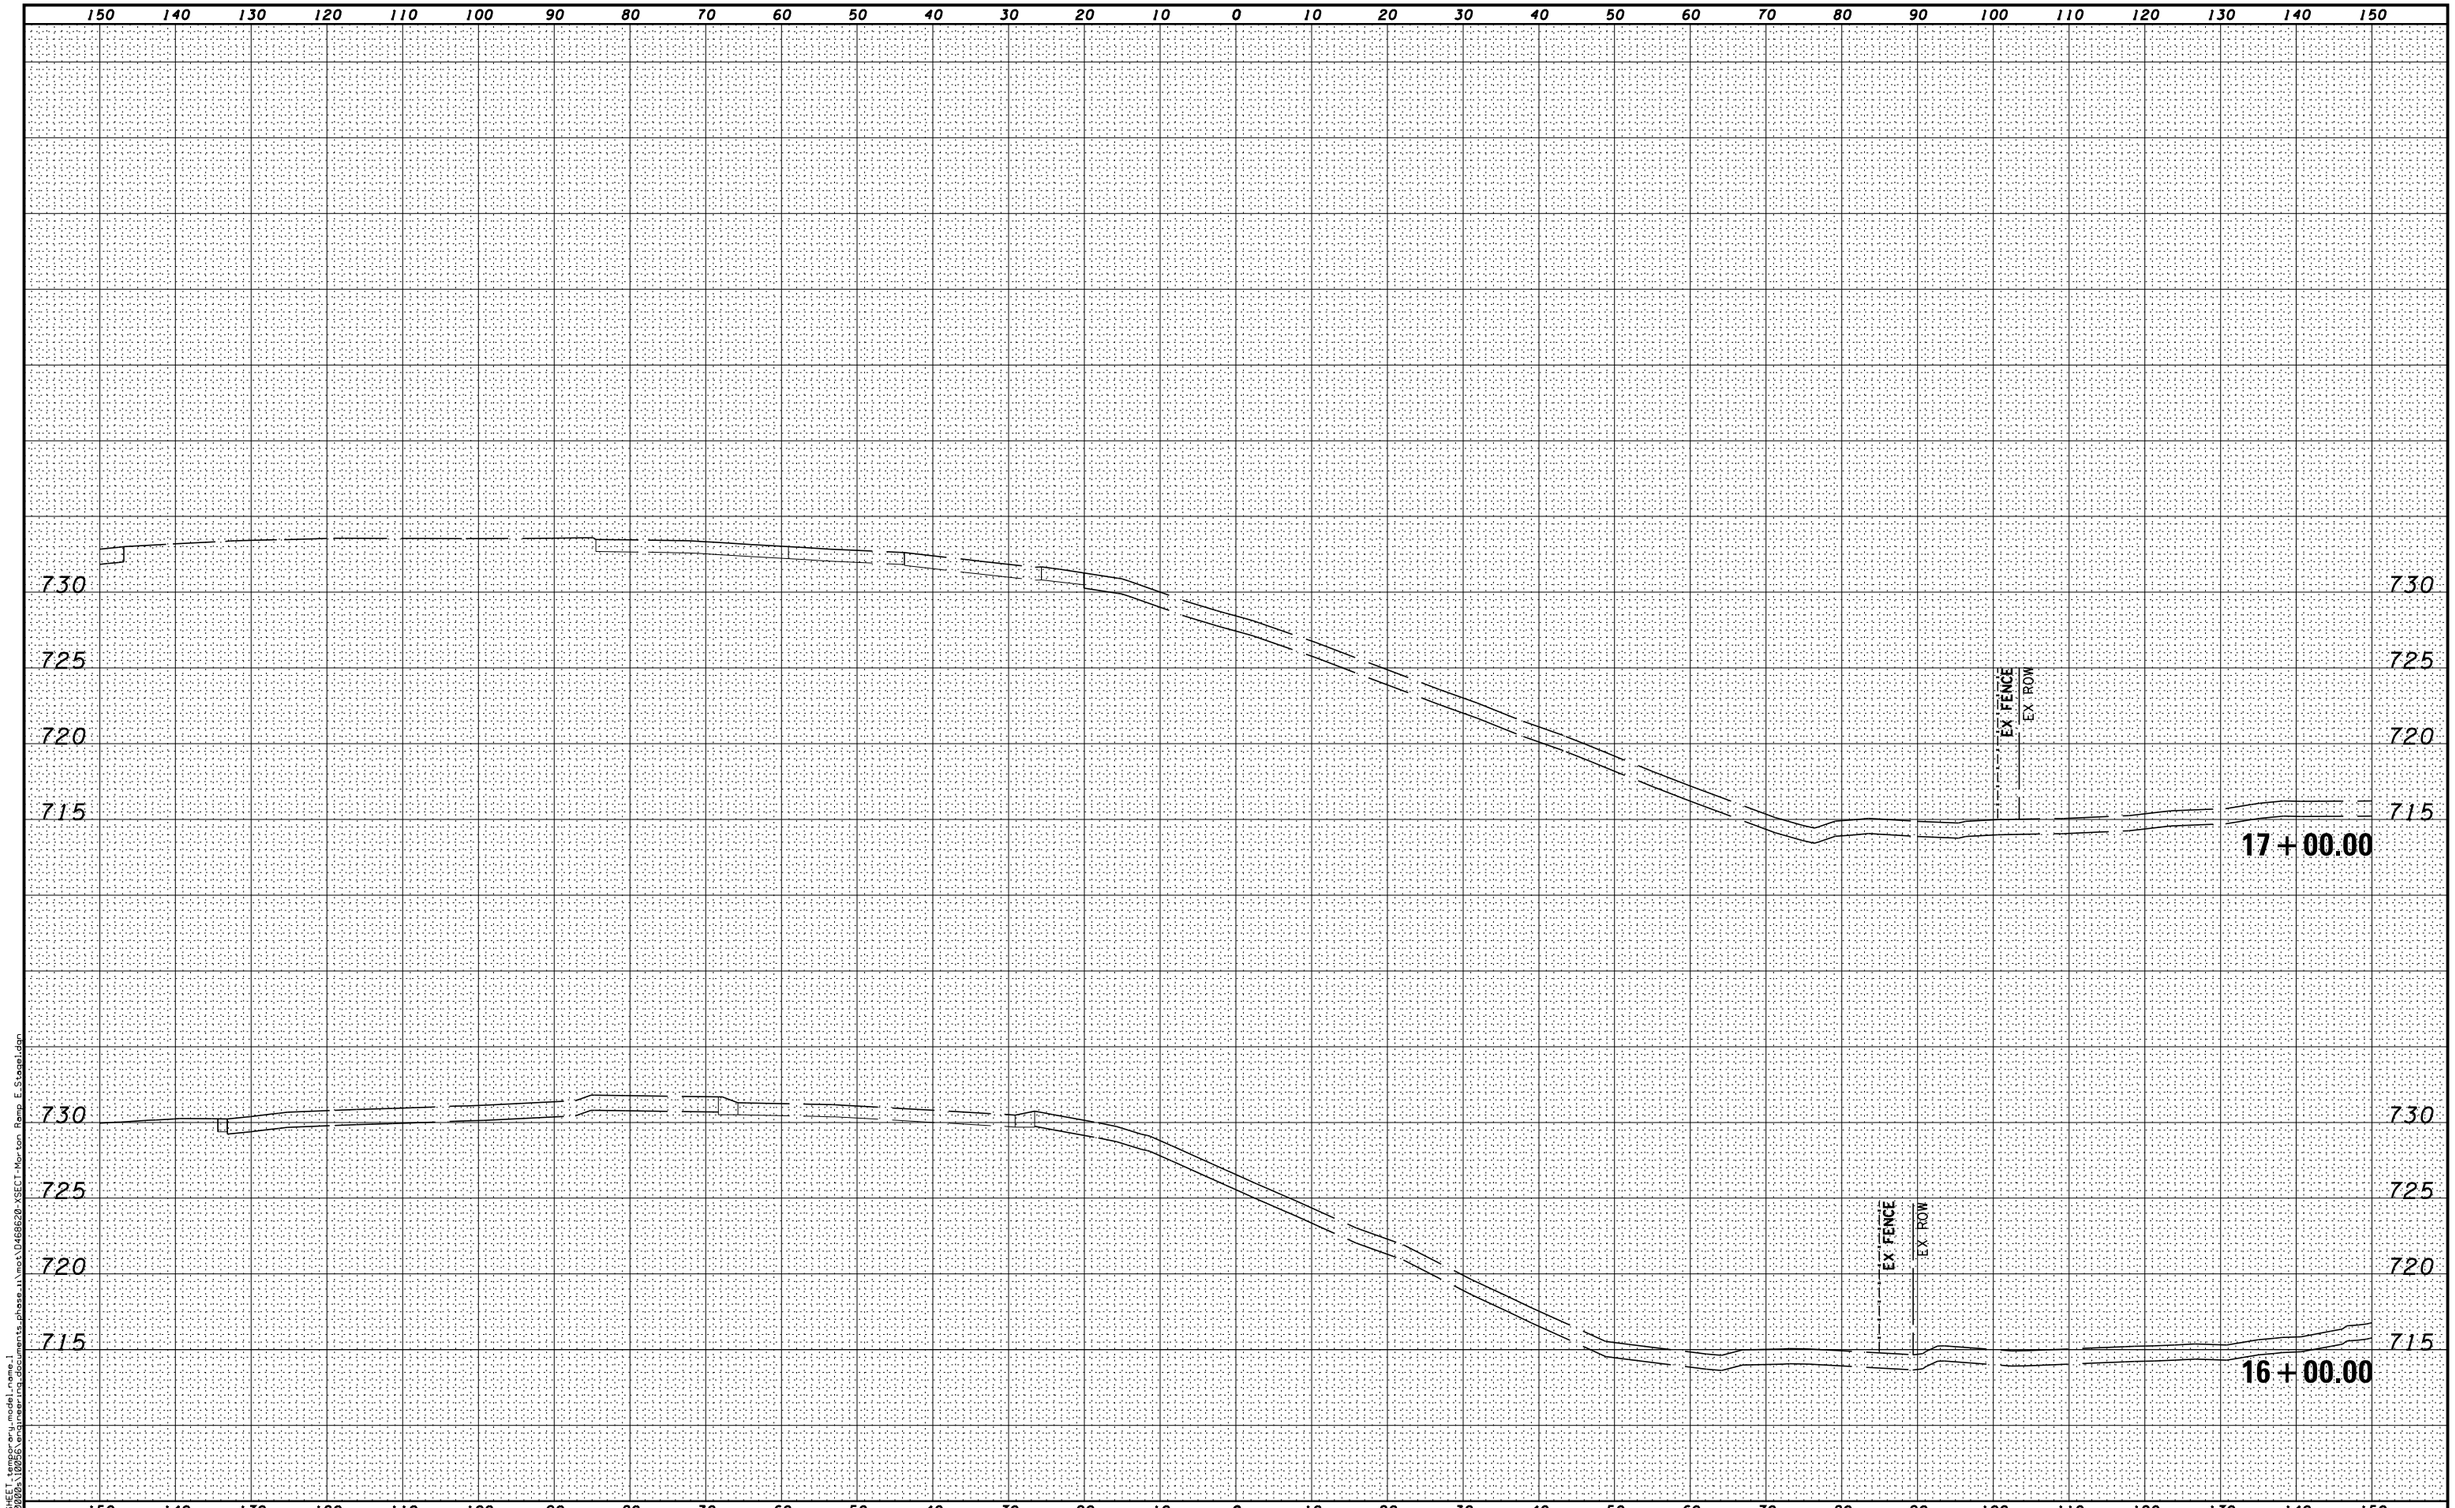

MODEL NAME:XS SHEET (engineering model name)
DESIGN FILE:x:\projects\10050\engineering\documents_phase_ii\mot\D468620-XSECT-Morton Ramp E_Stage1.dgn

FILE NAME = ...\D468620-XSECT-Morton Ramp E_Stage1.dgn	DESIGNED -	REVISED -
USER NAME = eanderson	DRAWN -	REVISED -
PLOT DATE = 7/26/2012	CHECKED -	REVISED -
	DATE - JULY 20, 2012	REVISED -

benesch
engineers · scientists · planners

STATE OF ILLINOIS
DEPARTMENT OF TRANSPORTATION

MAINTENANCE OF TRAFFIC – STAGE 1
CROSS SECTIONS – I-74 & MORTON AVE RAMP E

SCALE: H 1"=10',V 1"=5' | SHEET NO. 1 OF 5 SHEETS | STA. 16+00.00 TO STA. 17+00.00

F.A.I. RTE.	SECTION	COUNTY	TOTAL SHEETS	SHEET NO.
•	90-[14R;(14HB-4,14,14HVB)BR]	TAZEWELL	2433	478
		CONTRACT NO. 68620		
	ILLINOIS FED. AID PROJECT			