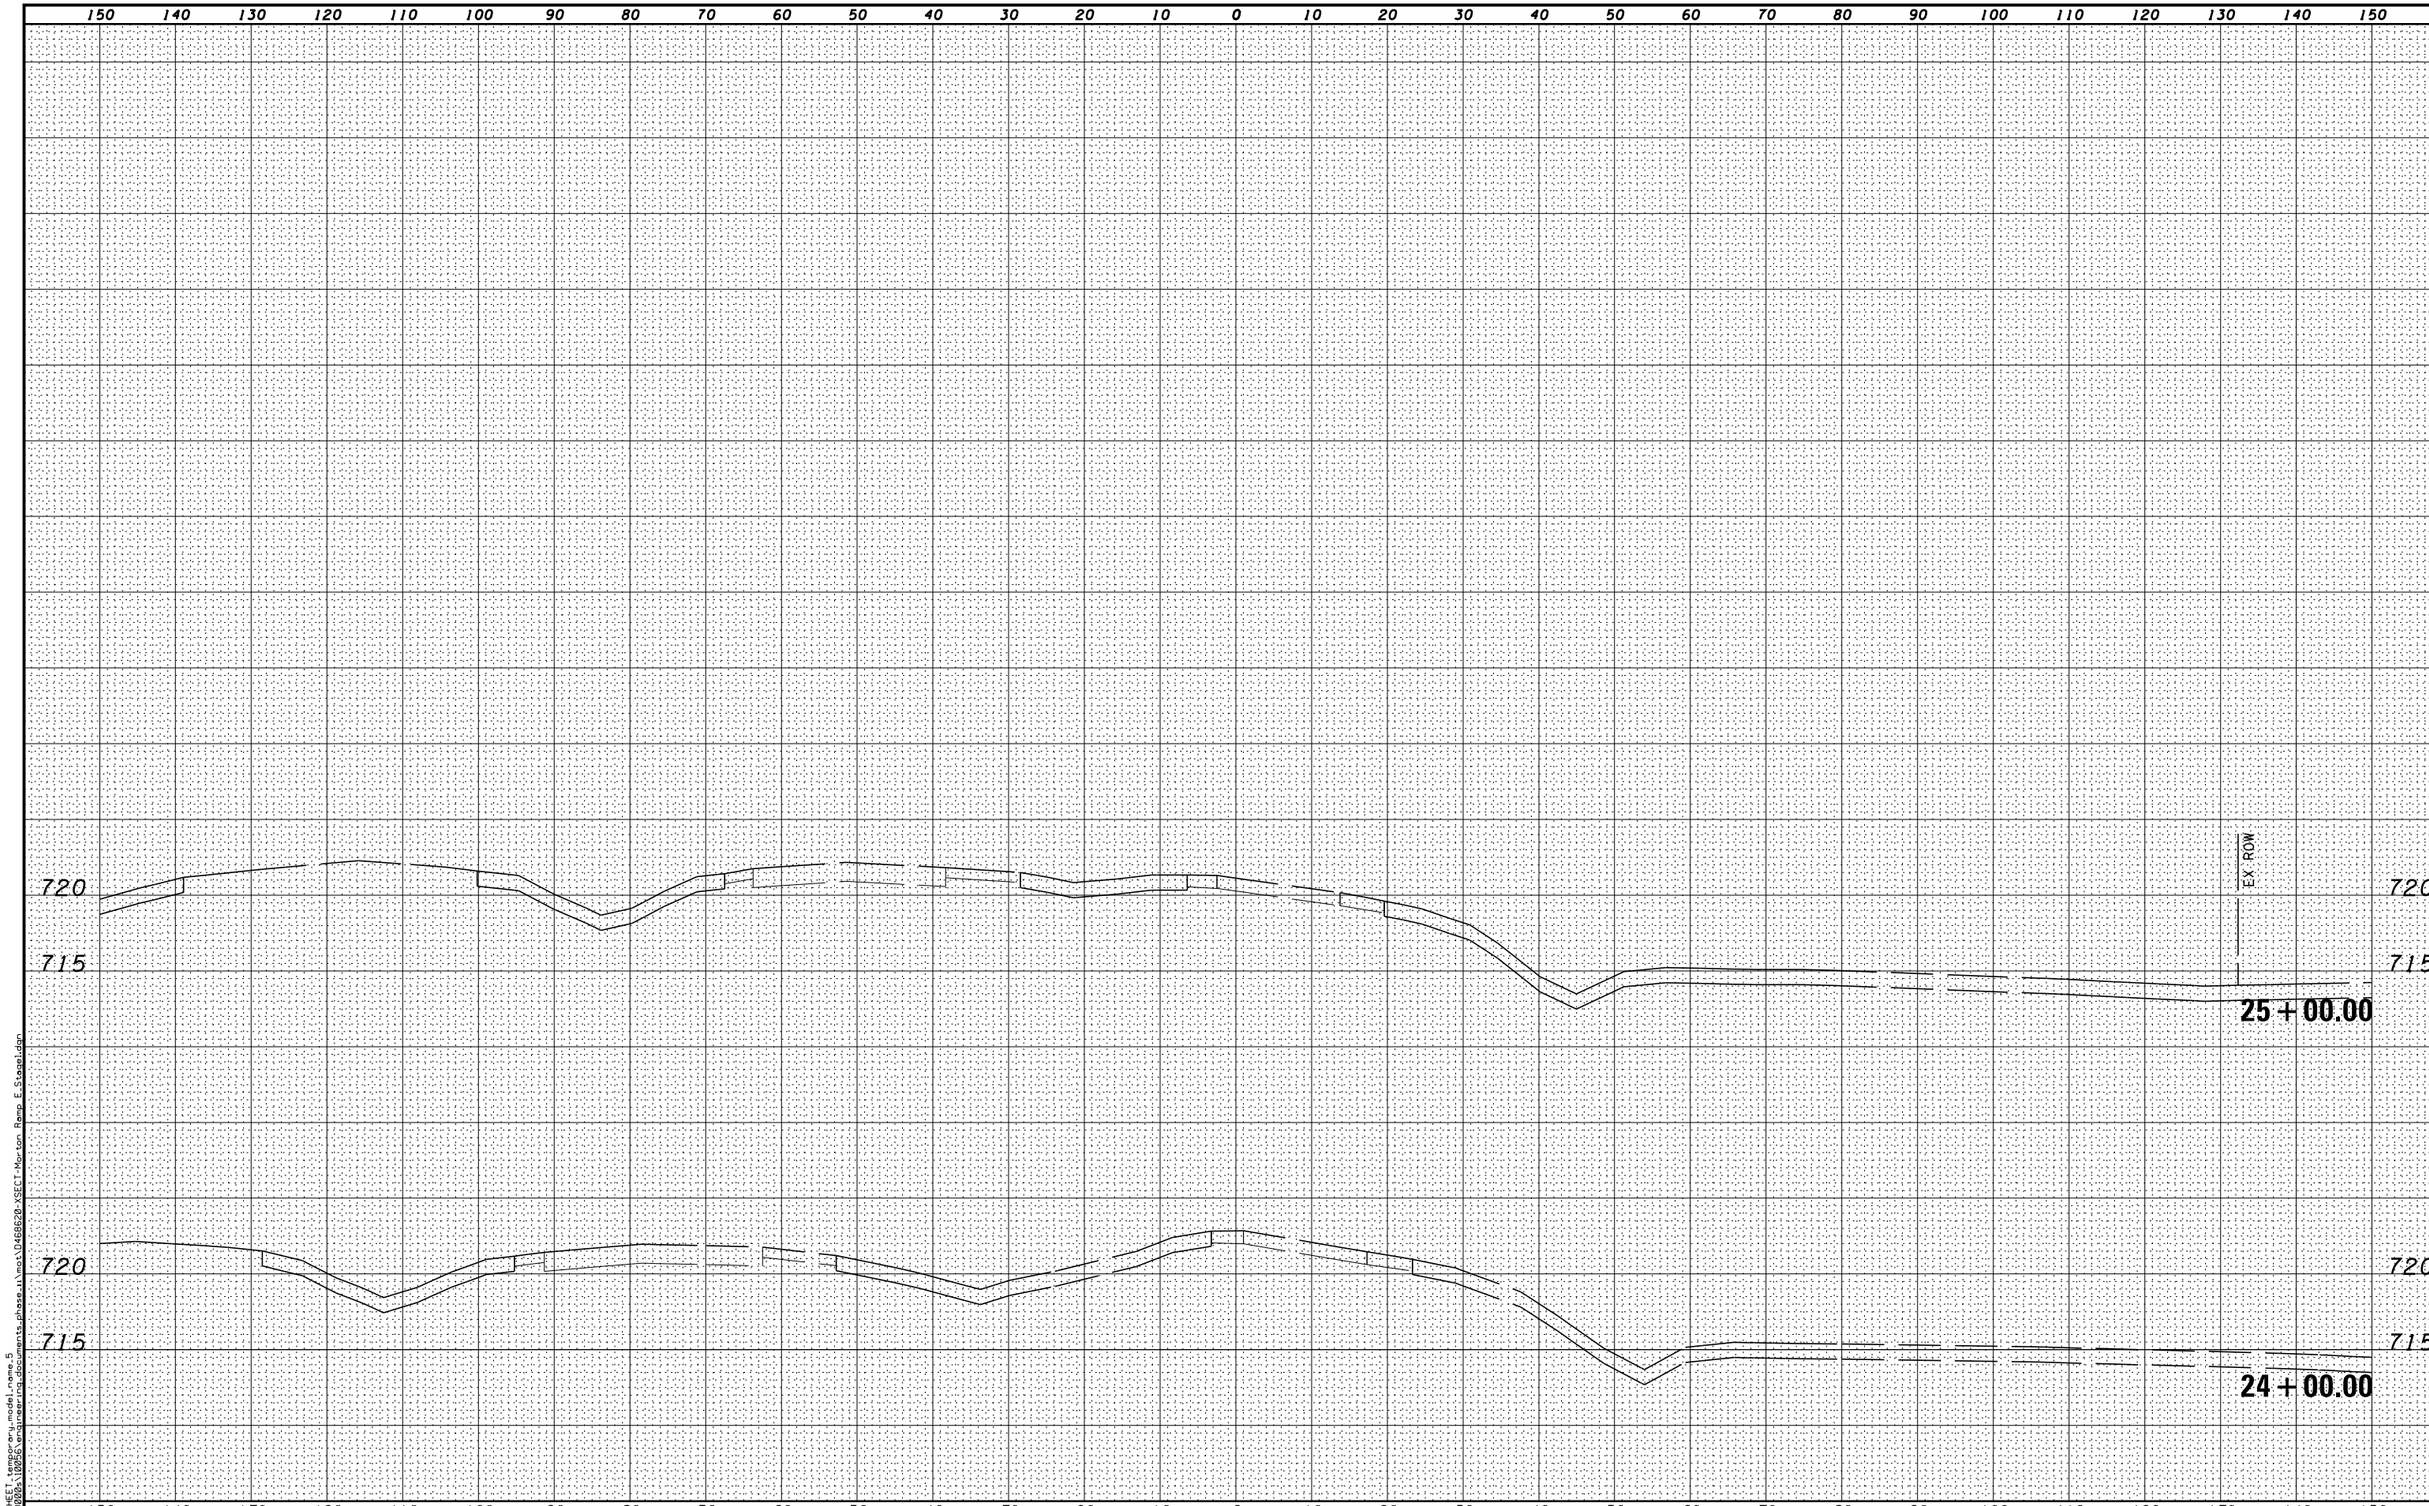

MODEL NAME: XS_SHEET temporary_model_name_5
DESIGN FILE: ...\10000s\10056\engineering_documents_phase_ii\mot\D468620-XSECT-Morton Ramp E_Stage1.dgn

FILE NAME = ...\D468620-XSECT-Morton Ramp E_Stage1.dgn	DESIGNED -	REVISED -
	DRAWN -	REVISED -
USER NAME = eanderson	CHECKED -	REVISED -
PLOT DATE = 7/26/2012	DATE - JULY 20, 2012	REVISED -

benesch
engineers · scientists · planners

STATE OF ILLINOIS
DEPARTMENT OF TRANSPORTATION

MAINTENANCE OF TRAFFIC – STAGE 1
CROSS SECTIONS – I-74 & MORTON AVE RAMP E

SCALE: H 1"=10', V 1"=5' | SHEET NO. 5 OF 5 SHEETS | STA. 24+00.00 TO STA. 25+00.00

F.A.I. RTE.	SECTION	COUNTY	TOTAL SHEETS	SHEET NO.
•	90-[14R;(14HB-4,14,14HVB)BR]	TAZEWELL	2433	482
		CONTRACT NO. 68620		
		ILLINOIS FED. AID PROJECT		

• 74 & 155