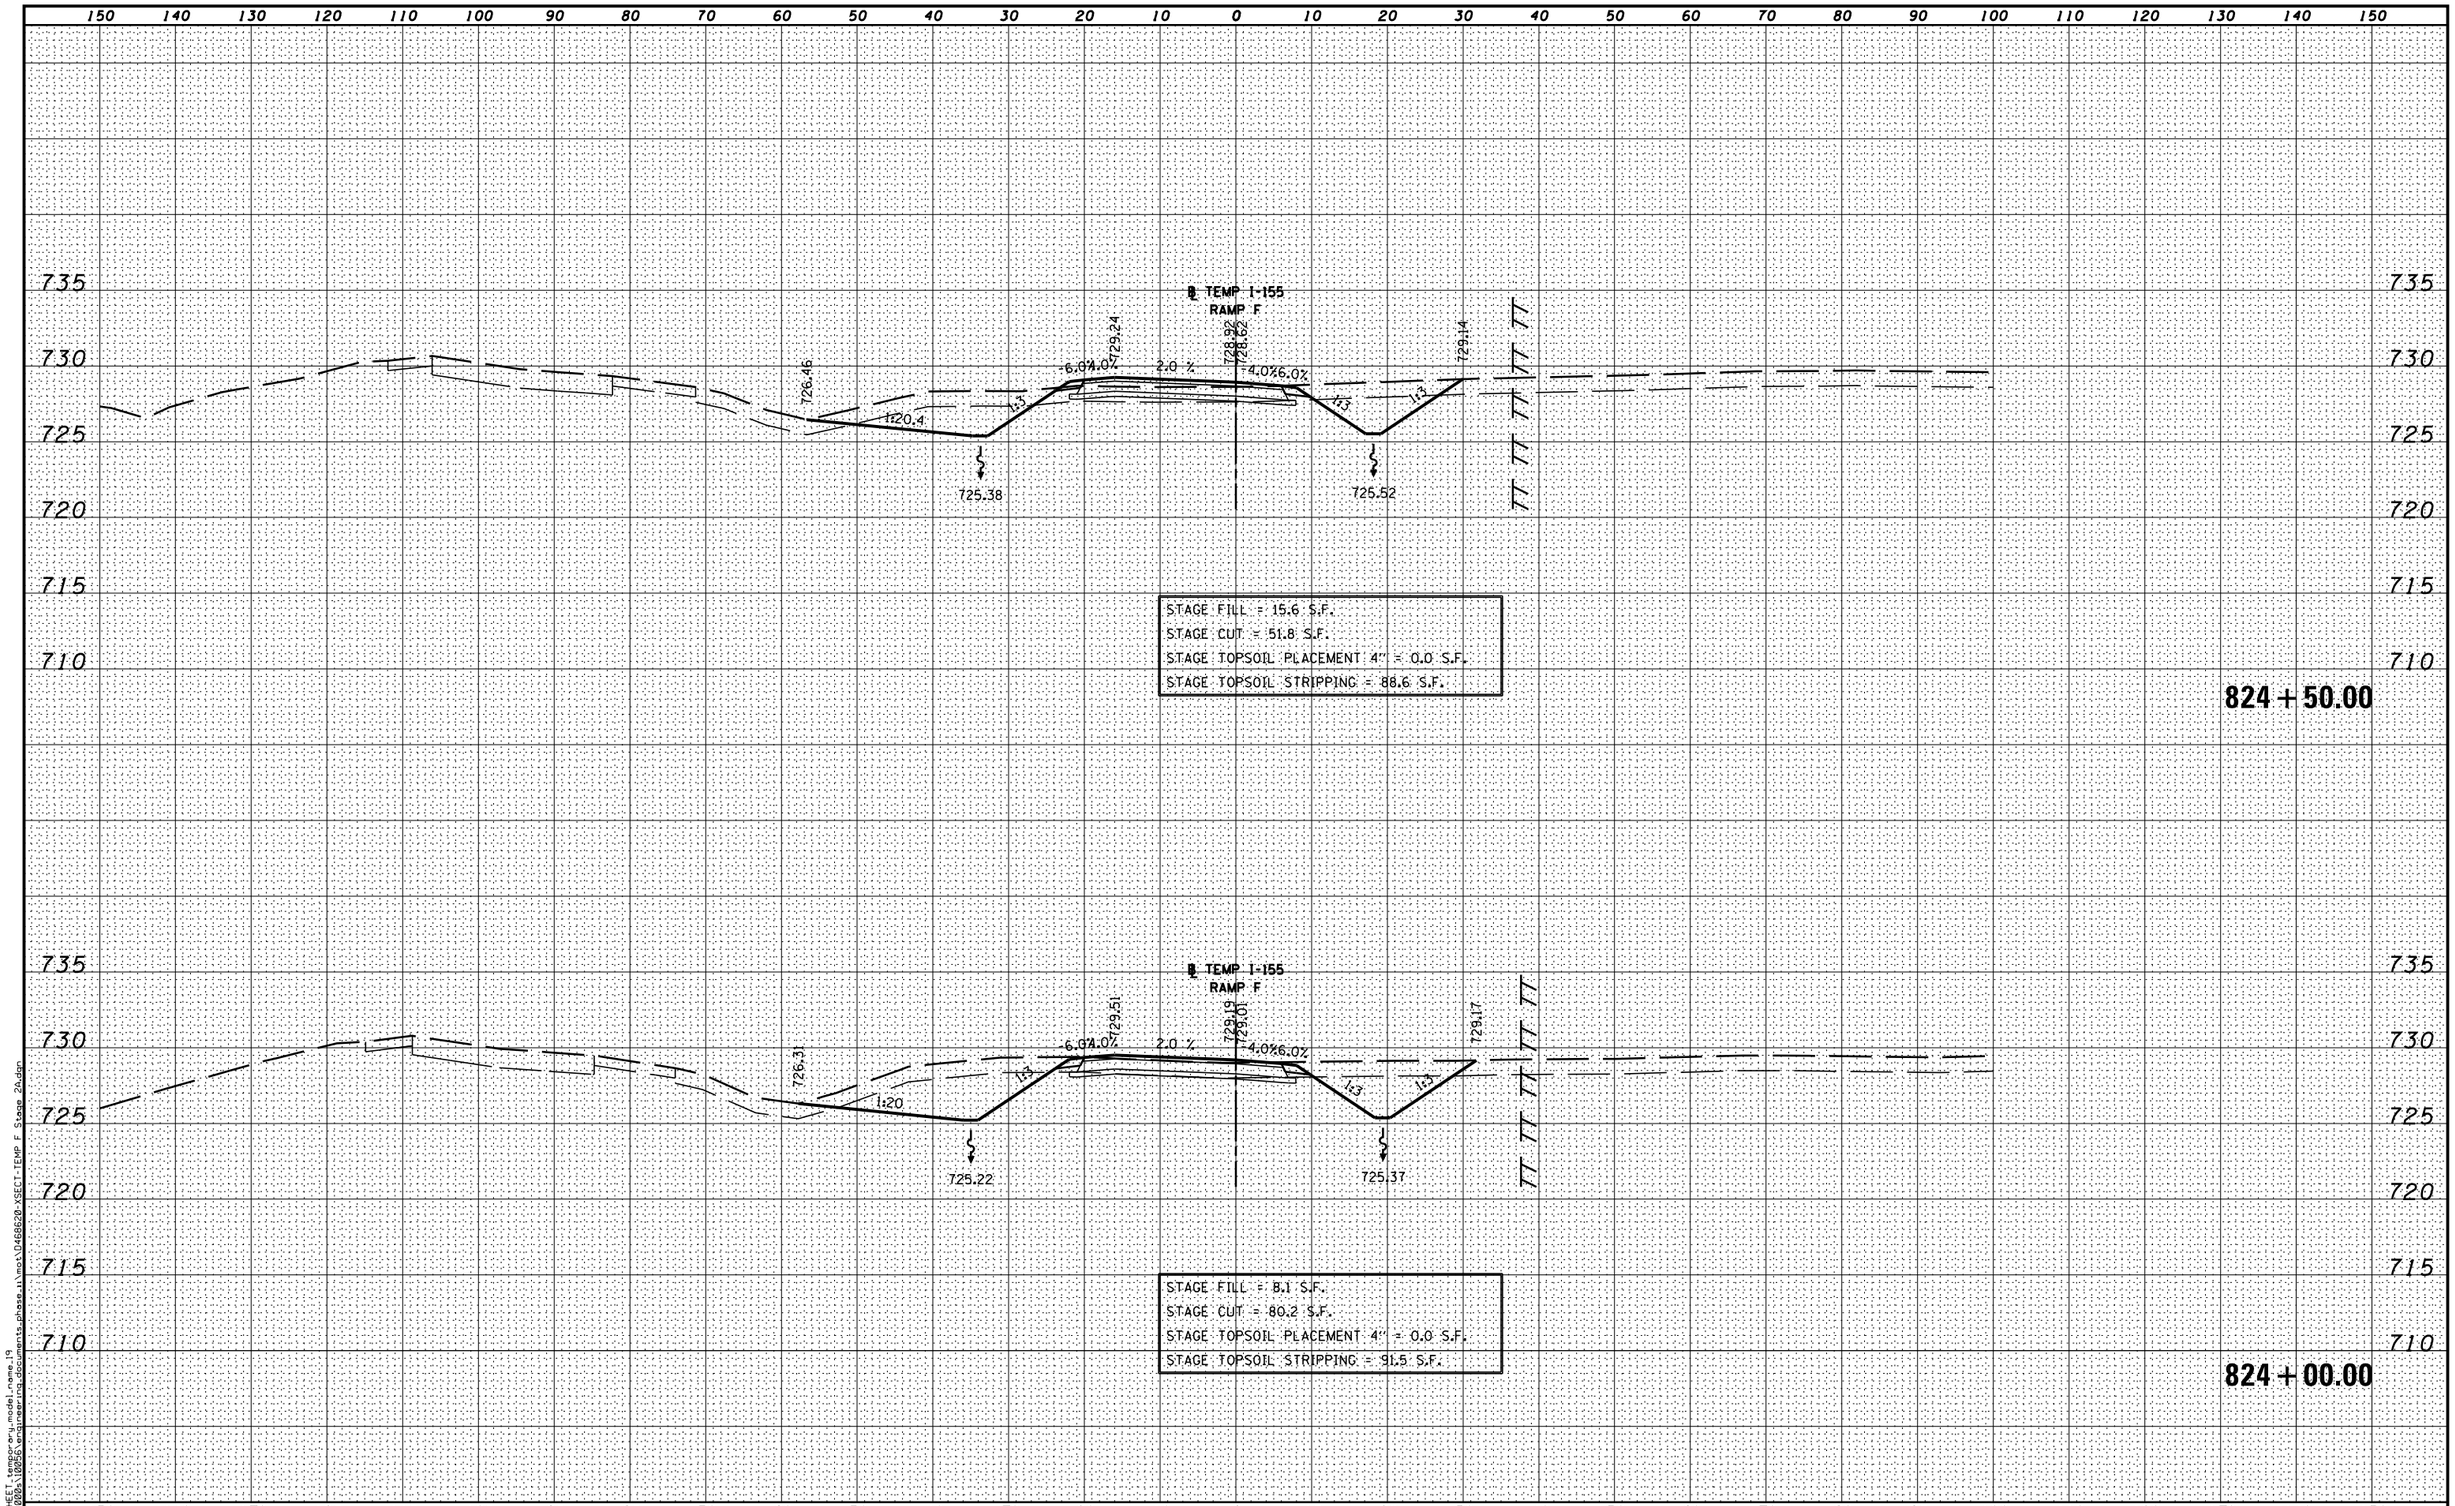

MODEL NAME=XS SHEET manager3.model_name.19
DESIGN FILE=\\benesch.com\documents\phase_1\mot\D468620-XSECT-TEMP F Stage 2A.dgn

FILE NAME = ...\D468620-XSECT-TEMP F Stage 2A.dgn	DESIGNED -	REVISED -
	DRAWN -	REVISED -
USER NAME = eanderson	CHECKED -	REVISED -
PLOT DATE = 7/26/2012	DATE - JULY 20, 2012	REVISED -

benesch
engineers · scientists · planners

STATE OF ILLINOIS
DEPARTMENT OF TRANSPORTATION

MAINTENANCE OF TRAFFIC – STAGE 2A
CROSS SECTIONS – I-74 & I-155 TEMP RAMP F

SCALE: H 1"=10',V 1"=5' | SHEET NO. 19 OF 28 SHEETS | STA. 824+00.00 TO STA. 824+50.00

F.A.I. RTE.	SECTION	COUNTY	TOTAL SHEETS	SHEET NO.
•	90-[14R,(14HB-4,14,14HVB)BR]	TAZEWELL	2433	540a
		CONTRACT NO. 68620		
	ILLINOIS FED. AID PROJECT			

• 74 & 155