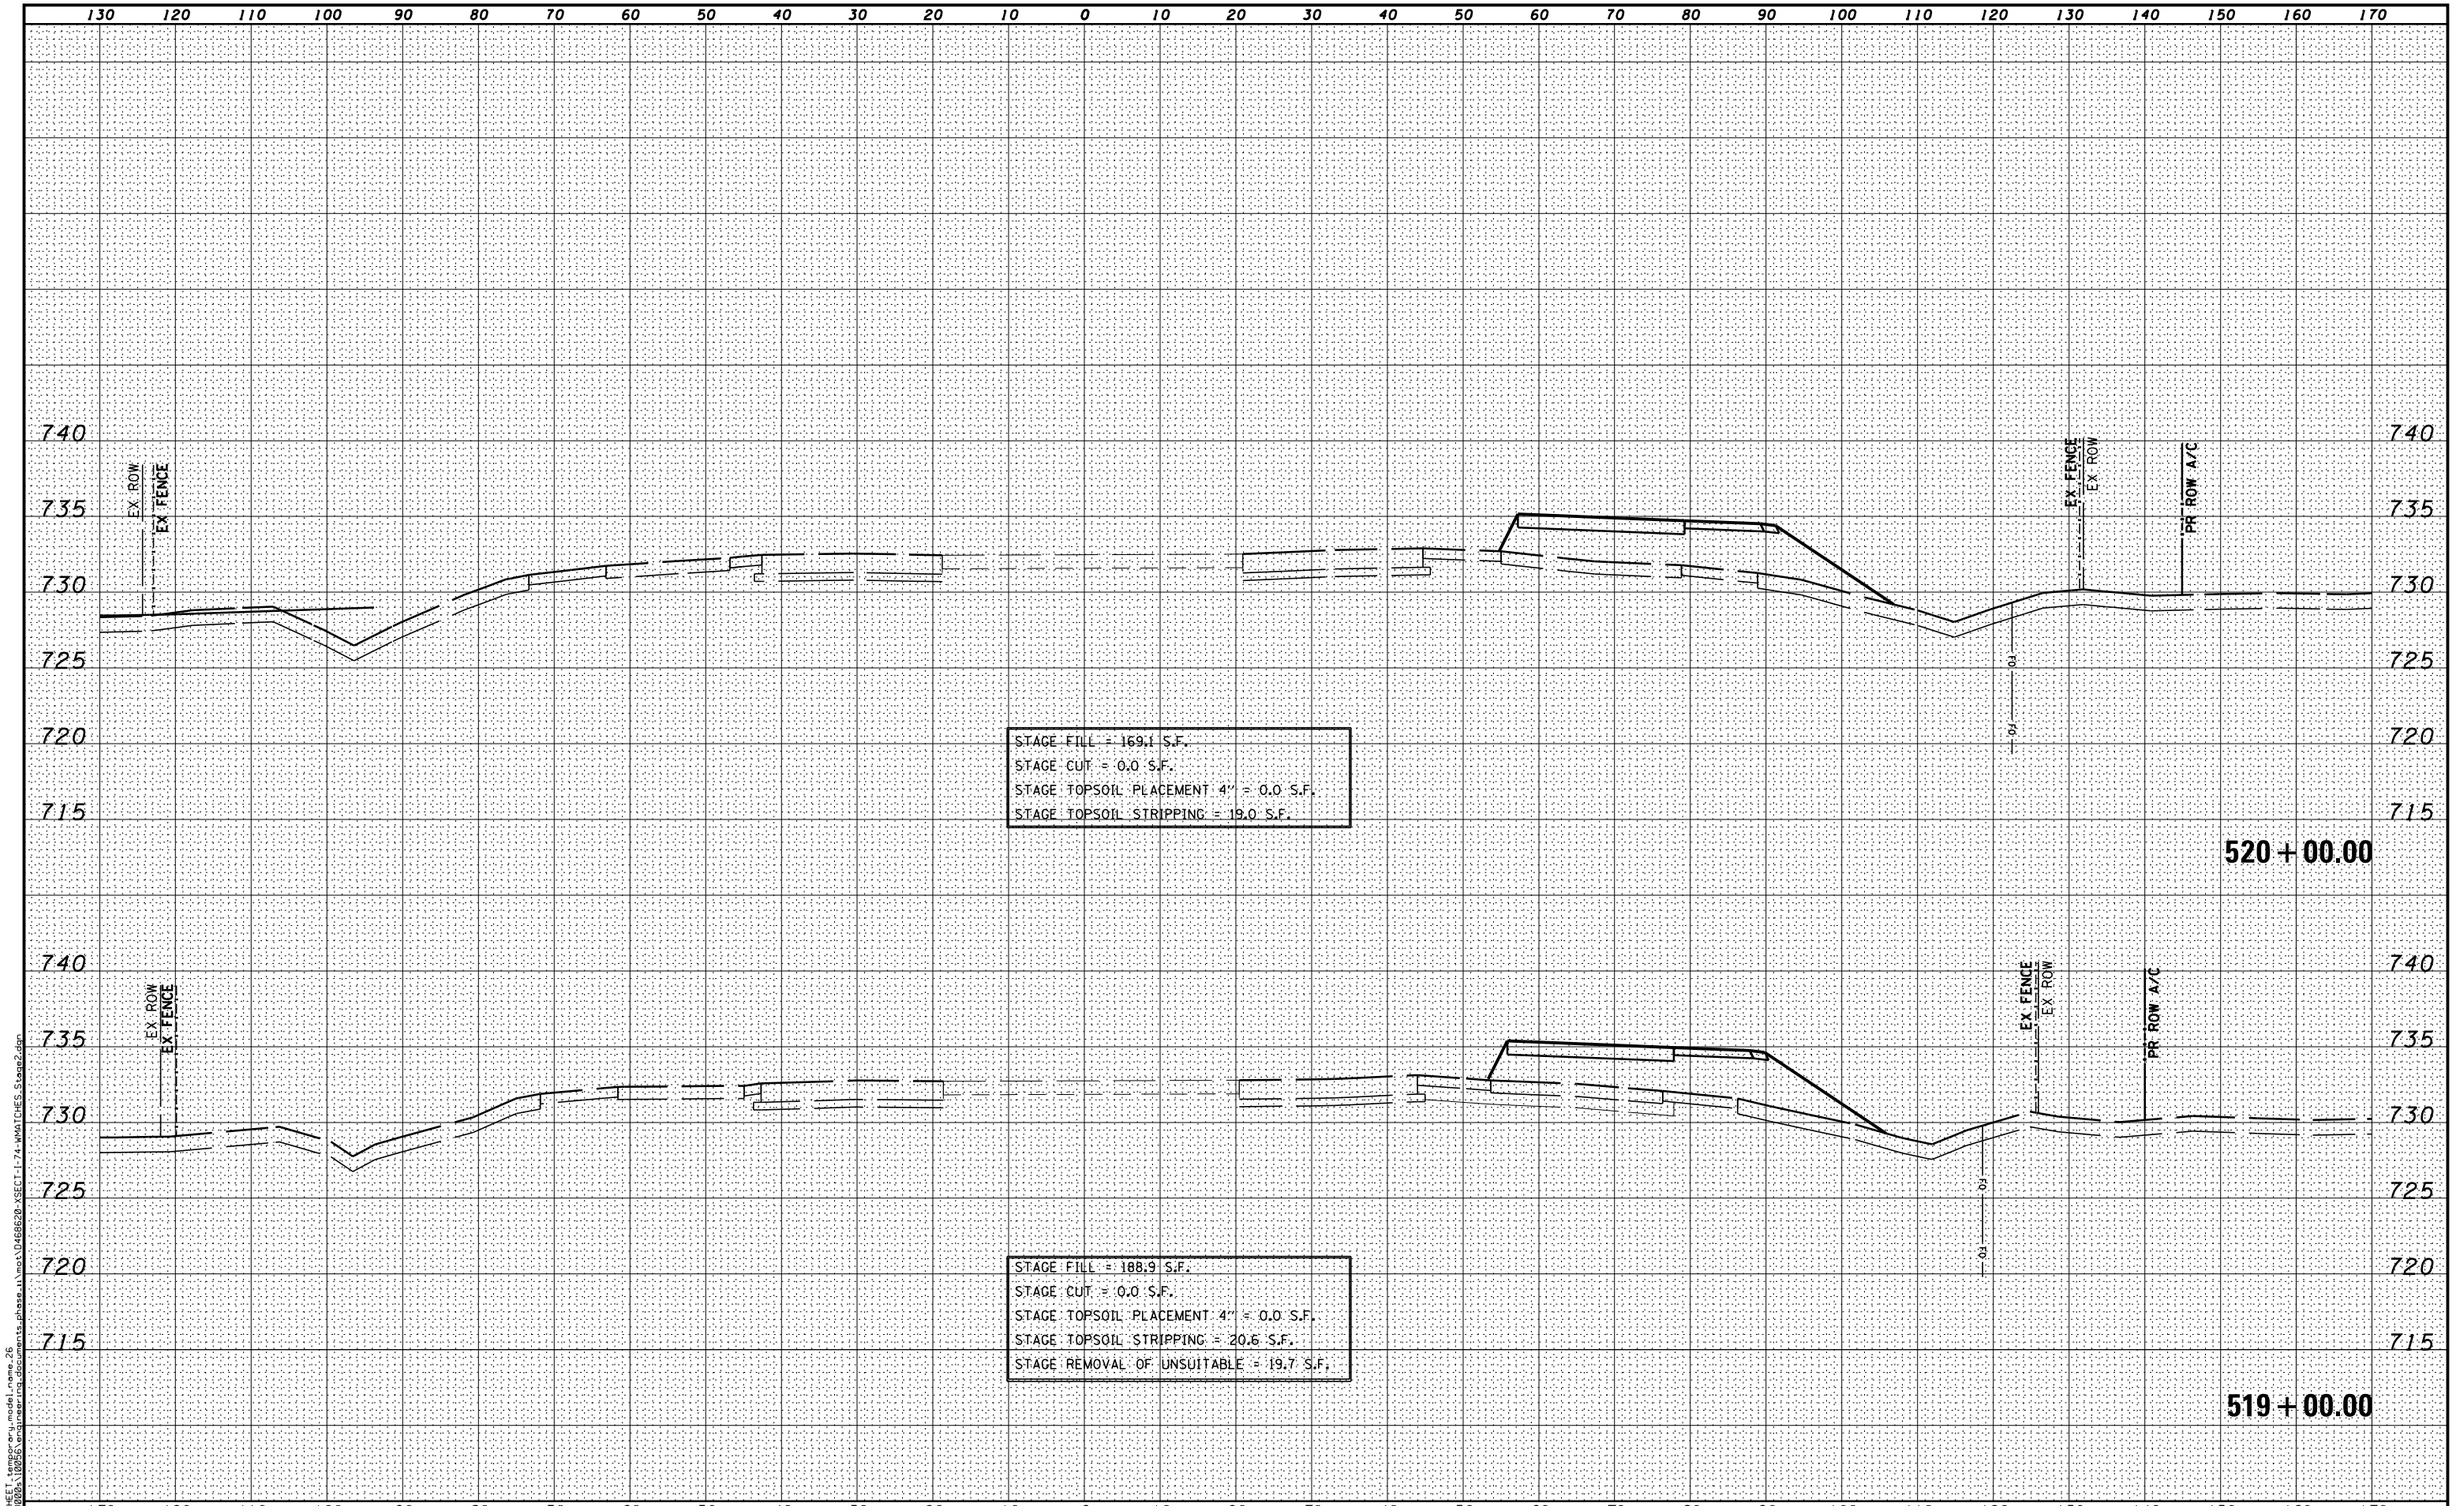

MODEL NAME:XS SHEET 1 engineering model name:26
DESIGN FILE:N:\D2009\1\10050\project_documents_phase_n\mot\D468620-XSECT-I-74-WMATCHES_Stage2.dgn

FILE NAME = ...\D468620-XSECT-I-74-WMATCHES_Stage2.dgn	DESIGNED -	REVISED -	benesch engineers · scientists · planners
USER NAME = eanderson	DRAWN -	REVISED -	STATE OF ILLINOIS DEPARTMENT OF TRANSPORTATION
PLOT DATE = 7/26/2012	CHECKED -	REVISED -	MAINTENANCE OF TRAFFIC – STAGE 2 CROSS SECTIONS – I-74
	DATE - JULY 20, 2012	REVISED -	SCALE: H 1"=10',V 1"=5' | SHEET NO. 26 OF 41 SHEETS | STA. 519+00.00 TO STA. 520+00.00

F.A.I. RTE.	SECTION	COUNTY	TOTAL SHEETS	SHEET NO.
•	90-[14R;(14HB-4,14,14HVB)BR]	TAZEWELL	2433	566
		CONTRACT NO. 68620		
	ILLINOIS FED. AID PROJECT			