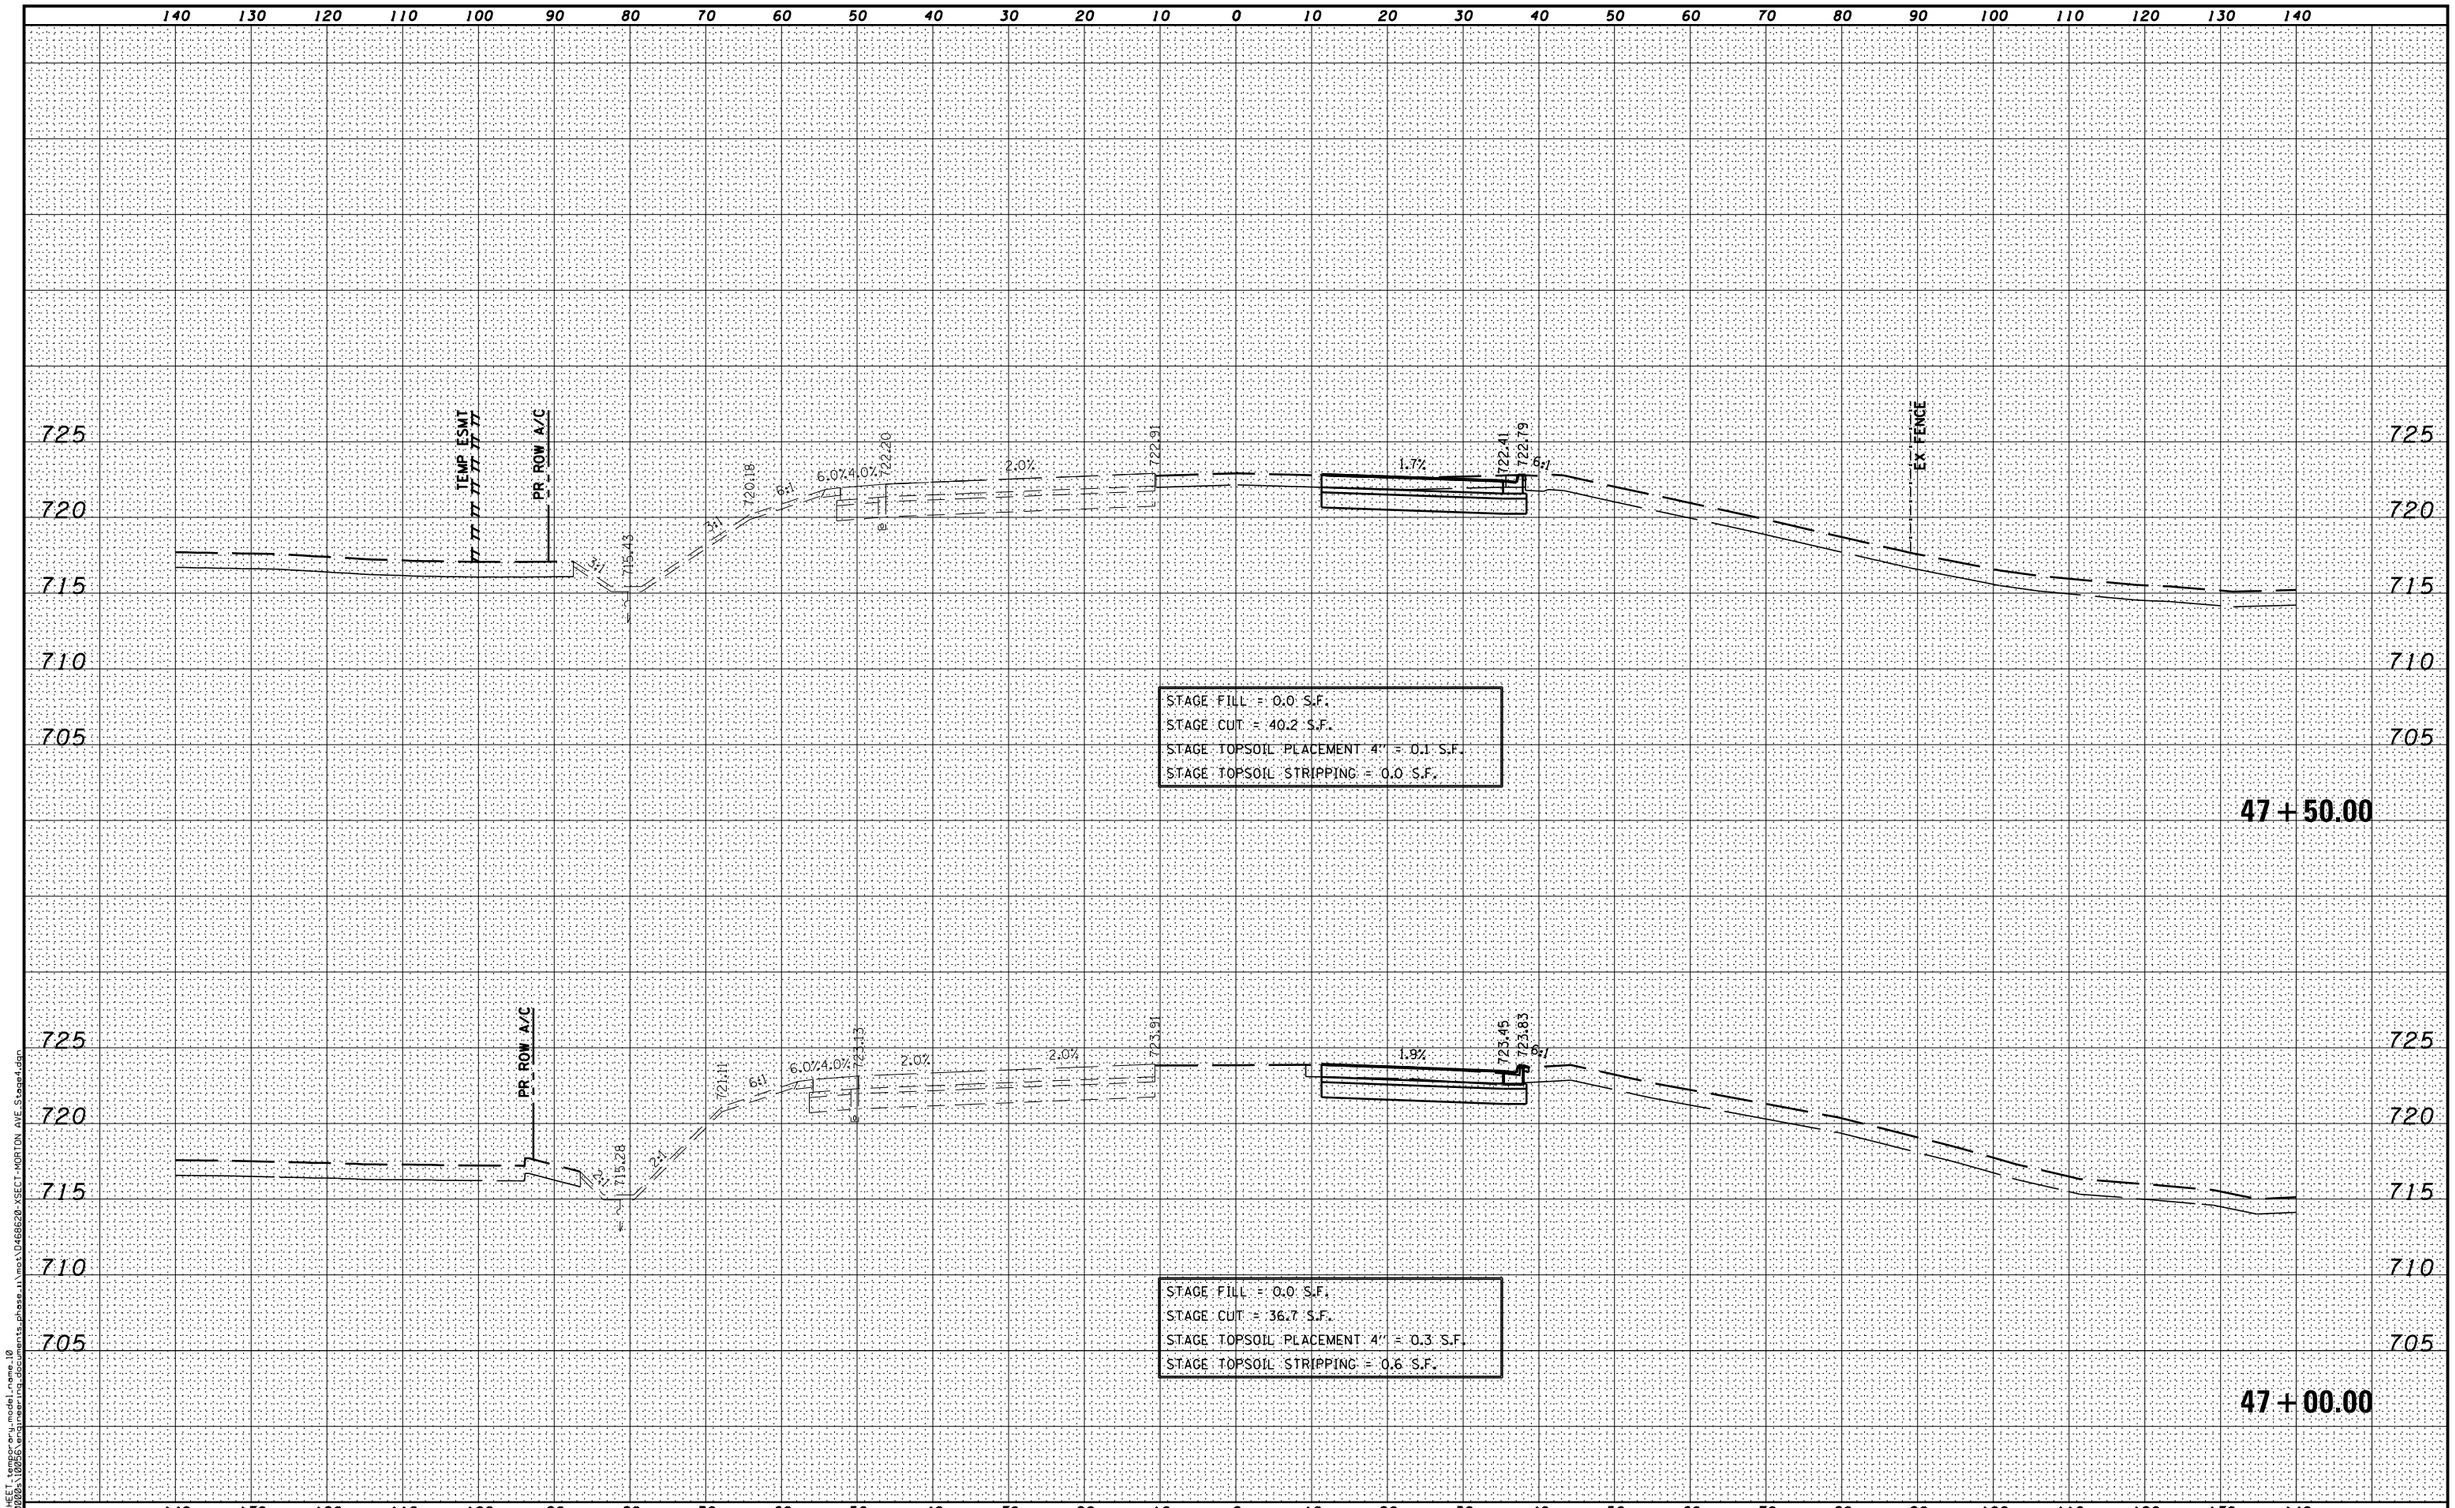

MODEL NAME:XS SHEET
DESIGN FILE:x:\2010\d468620\engineering\cadd\documents_phase_II\mot\D468620-XSECT-MORTON AVE_Stage4.dgn

FILE NAME = ...\D468620-XSECT-MORTON AVE_Stage4.dgn	DESIGNED -	REVISED -
	DRAWN -	REVISED -
USER NAME = eanderson	CHECKED -	REVISED -
PLOT DATE = 7/26/2012	DATE - JULY 20, 2012	REVISED -

benesch
engineers · scientists · planners

STATE OF ILLINOIS
DEPARTMENT OF TRANSPORTATION

MAINTENANCE OF TRAFFIC – STAGE 4
CROSS SECTIONS – MORTON AVE

SCALE: H 1"=10',V 1"=5' | SHEET NO. 10 OF 12 SHEETS | STA. 47+00.00 TO STA. 47+50.00

F.A.I. RTE.	SECTION	COUNTY	TOTAL SHEETS	SHEET NO.
•	90-[14R;(14HB-4,14,14HVB)BR]	TAZEWELL	2433	789
		CONTRACT NO. 68620		
	ILLINOIS FED. AID PROJECT			