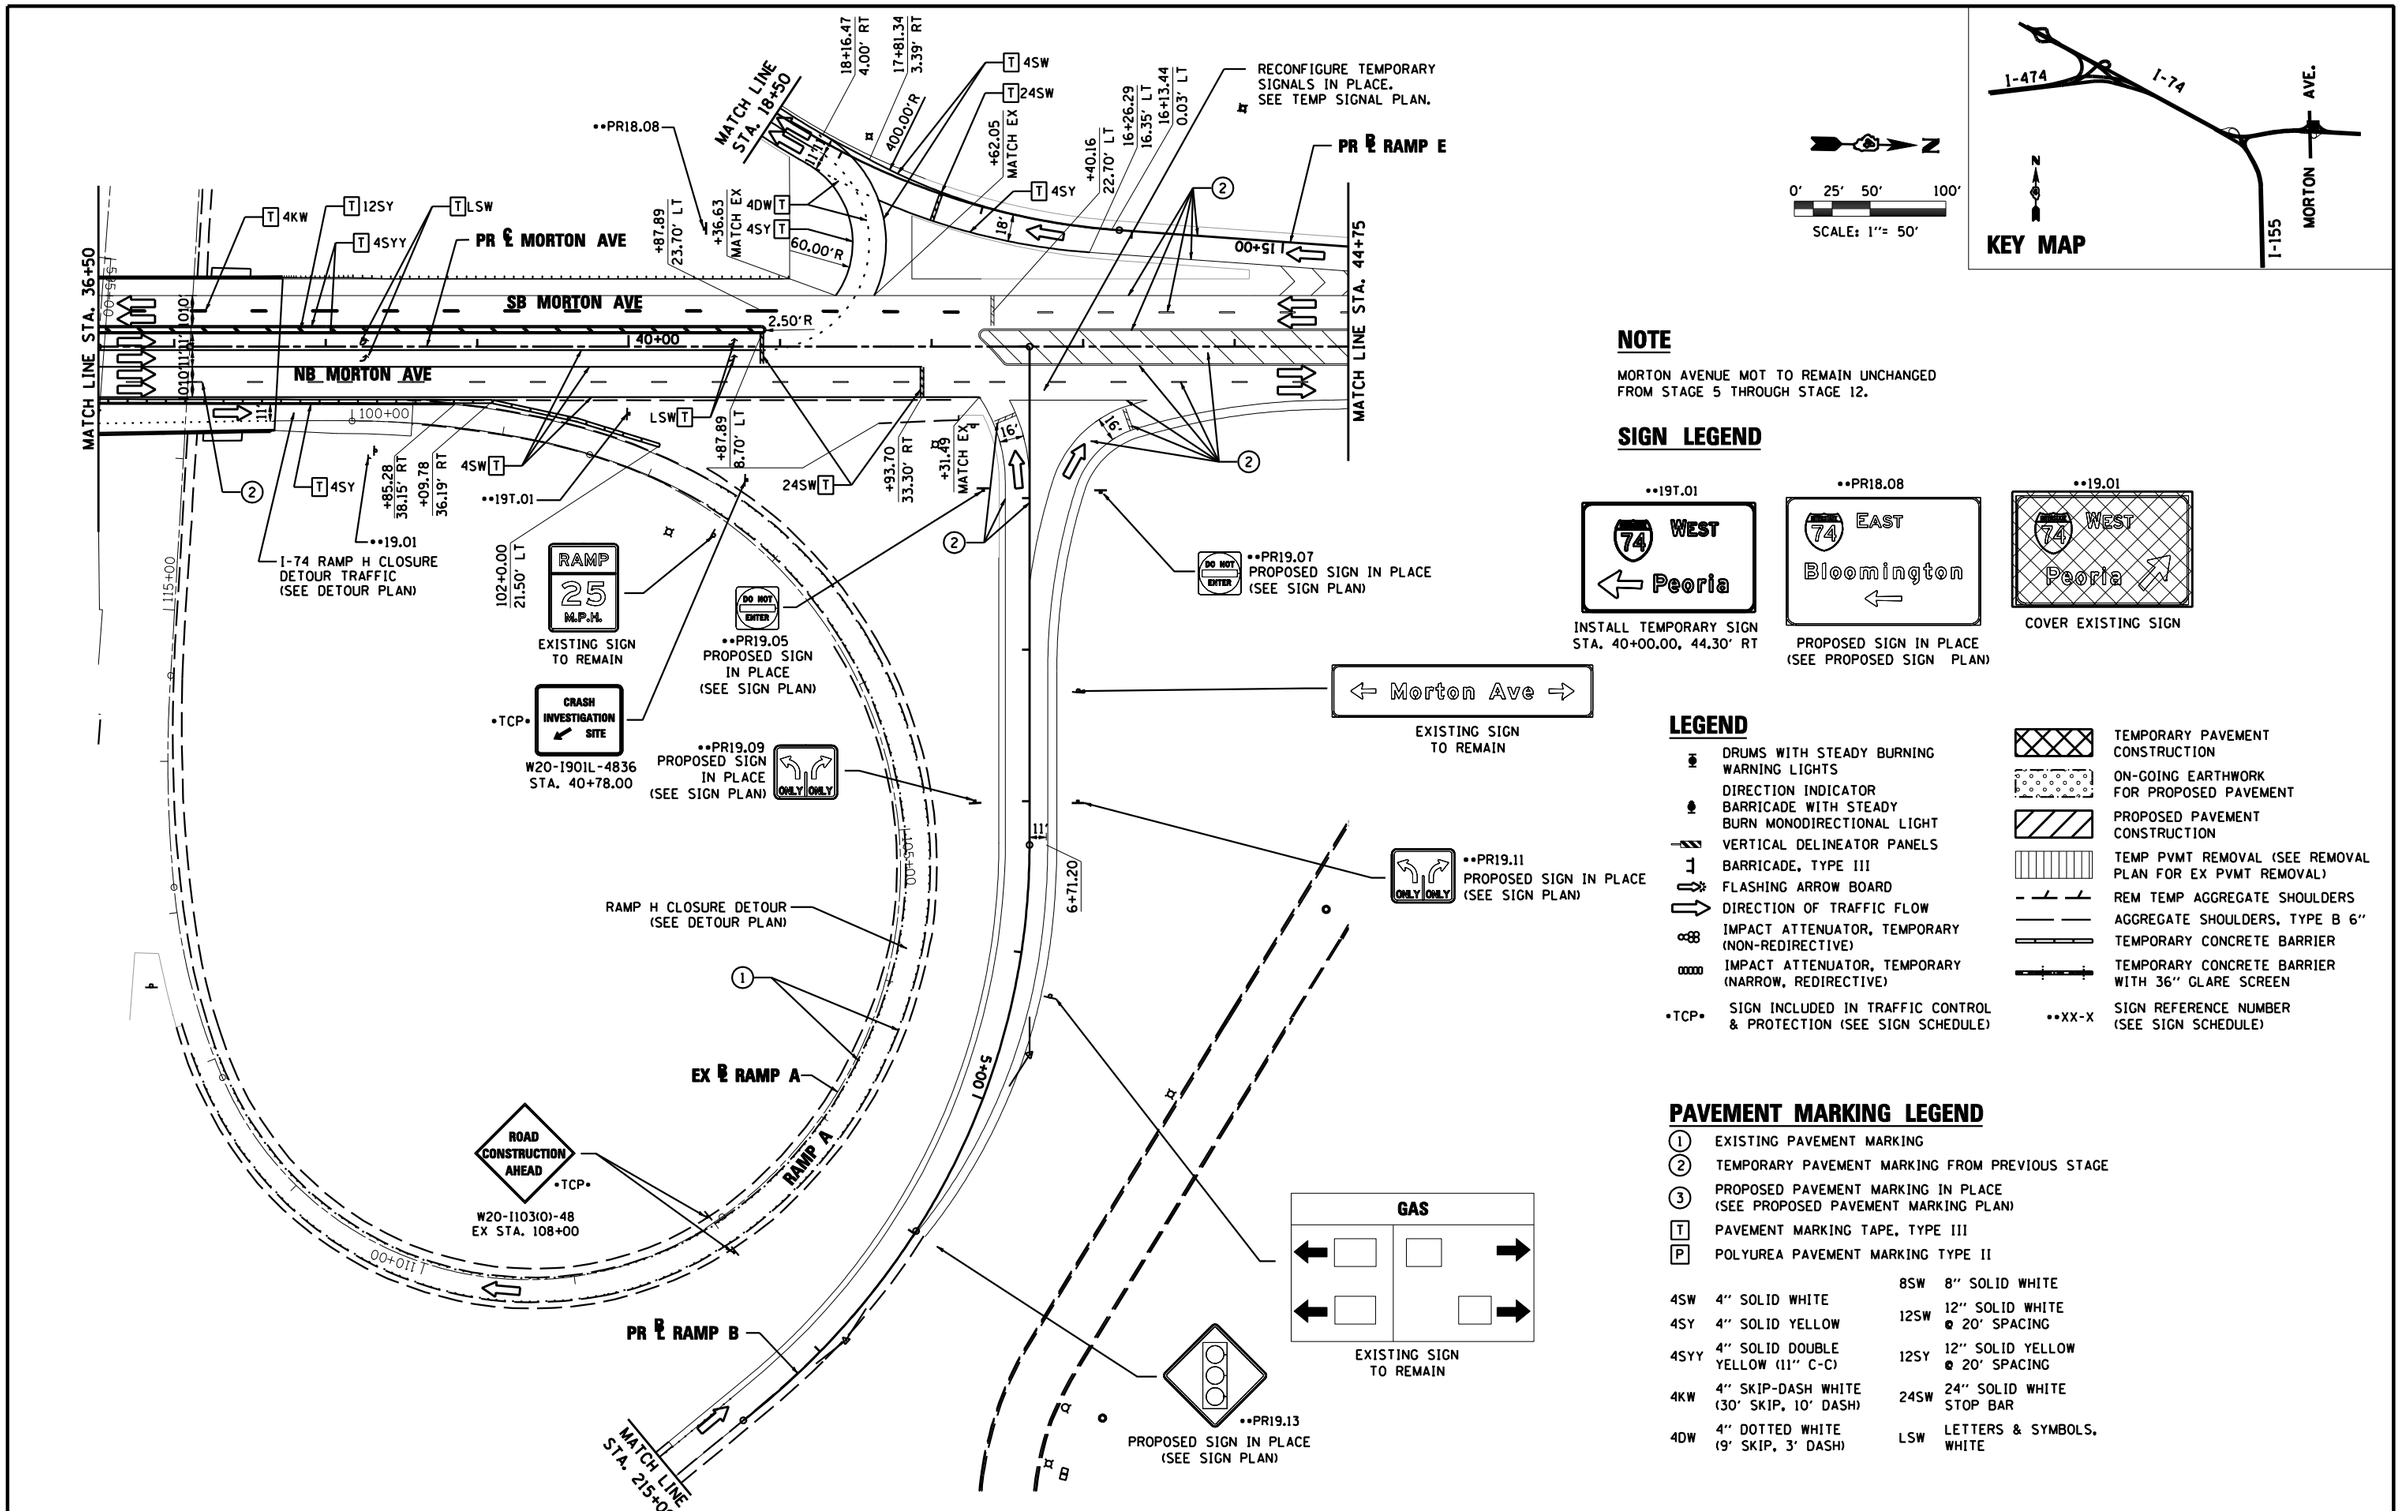


## NOTE

MORTON AVENUE MOT TO REMAIN UNCHANGED FROM STAGE 5 THROUGH STAGE 12.

## SIGN LEGEND

| ••19T.01 | ••PR18.08 | ••19.01 |
|---|---|---|
| 74 WEST ⇦ Peoria | 74 EAST Bloomington ⇦ | 74 WEST Peoria |
| INSTALL TEMPORARY SIGN STA. 40+00.00, 44.30' RT | PROPOSED SIGN IN PLACE (SEE PROPOSED SIGN PLAN) | COVER EXISTING SIGN |

## LEGEND

- DRUMS WITH STEADY BURNING WARNING LIGHTS
- DIRECTION INDICATOR BARRICADE WITH STEADY BURN MONODIRECTIONAL LIGHT
- VERTICAL DELINEATOR PANELS
- BARRICADE, TYPE III
- FLASHING ARROW BOARD
- DIRECTION OF TRAFFIC FLOW
- IMPACT ATTENUATOR, TEMPORARY (NON-REDIRECTIVE)
- IMPACT ATTENUATOR, TEMPORARY (NARROW, REDIRECTIVE)
- •TCP• SIGN INCLUDED IN TRAFFIC CONTROL & PROTECTION (SEE SIGN SCHEDULE)
- TEMPORARY PAVEMENT CONSTRUCTION
- ON-GOING EARTHWORK FOR PROPOSED PAVEMENT
- PROPOSED PAVEMENT CONSTRUCTION
- TEMP PVMT REMOVAL (SEE REMOVAL PLAN FOR EX PVMT REMOVAL)
- REM TEMP AGGREGATE SHOULDERS
- AGGREGATE SHOULDERS, TYPE B 6"
- TEMPORARY CONCRETE BARRIER
- TEMPORARY CONCRETE BARRIER WITH 36" GLARE SCREEN
- ••XX-X SIGN REFERENCE NUMBER (SEE SIGN SCHEDULE)

## PAVEMENT MARKING LEGEND

1. EXISTING PAVEMENT MARKING
2. TEMPORARY PAVEMENT MARKING FROM PREVIOUS STAGE
3. PROPOSED PAVEMENT MARKING IN PLACE (SEE PROPOSED PAVEMENT MARKING PLAN)

T PAVEMENT MARKING TAPE, TYPE III

P POLYUREA PAVEMENT MARKING TYPE II

| | | | |
|---|---|---|---|
| 4SW | 4" SOLID WHITE | 8SW | 8" SOLID WHITE |
| 4SY | 4" SOLID YELLOW | 12SW | 12" SOLID WHITE @ 20' SPACING |
| 4SYY | 4" SOLID DOUBLE YELLOW (11" C-C) | 12SY | 12" SOLID YELLOW @ 20' SPACING |
| 4KW | 4" SKIP-DASH WHITE (30' SKIP, 10' DASH) | 24SW | 24" SOLID WHITE STOP BAR |
| 4DW | 4" DOTTED WHITE (9' SKIP, 3' DASH) | LSW | LETTERS & SYMBOLS, WHITE |

| | | | |
|---|---|---|---|
| FILE NAME = | DESIGNED - HTL | REVISED - | |
| D468620-sht-staging19 Morton-05.dgn | DRAWN - JPS | REVISED - | |
| USER NAME = TERRA | CHECKED - DA/LVA | REVISED - | |
| PLOT DATE = 7/16/2012 | DATE - 7/20/2012 | REVISED - | |

TERRA ENGINEERING LTD.

**STATE OF ILLINOIS**
**DEPARTMENT OF TRANSPORTATION**

**MAINTENANCE OF TRAFFIC**
**STAGE 5**

SCALE: | SHEET NO. 22 OF 27 SHEETS | STA. 36+50 TO STA. 44+75

| F.A.I. RTE. | SECTION | COUNTY | TOTAL SHEETS | SHEET NO. |
|---|---|---|---|---|
| • | 90-(14R;(14HB-4,14,14HVB)BR) | TAZEWELL | 2433 | 834 |
| | | CONTRACT NO. 68620 | | |
| | ILLINOIS FED. AID PROJECT | | | |

• 74 & 155