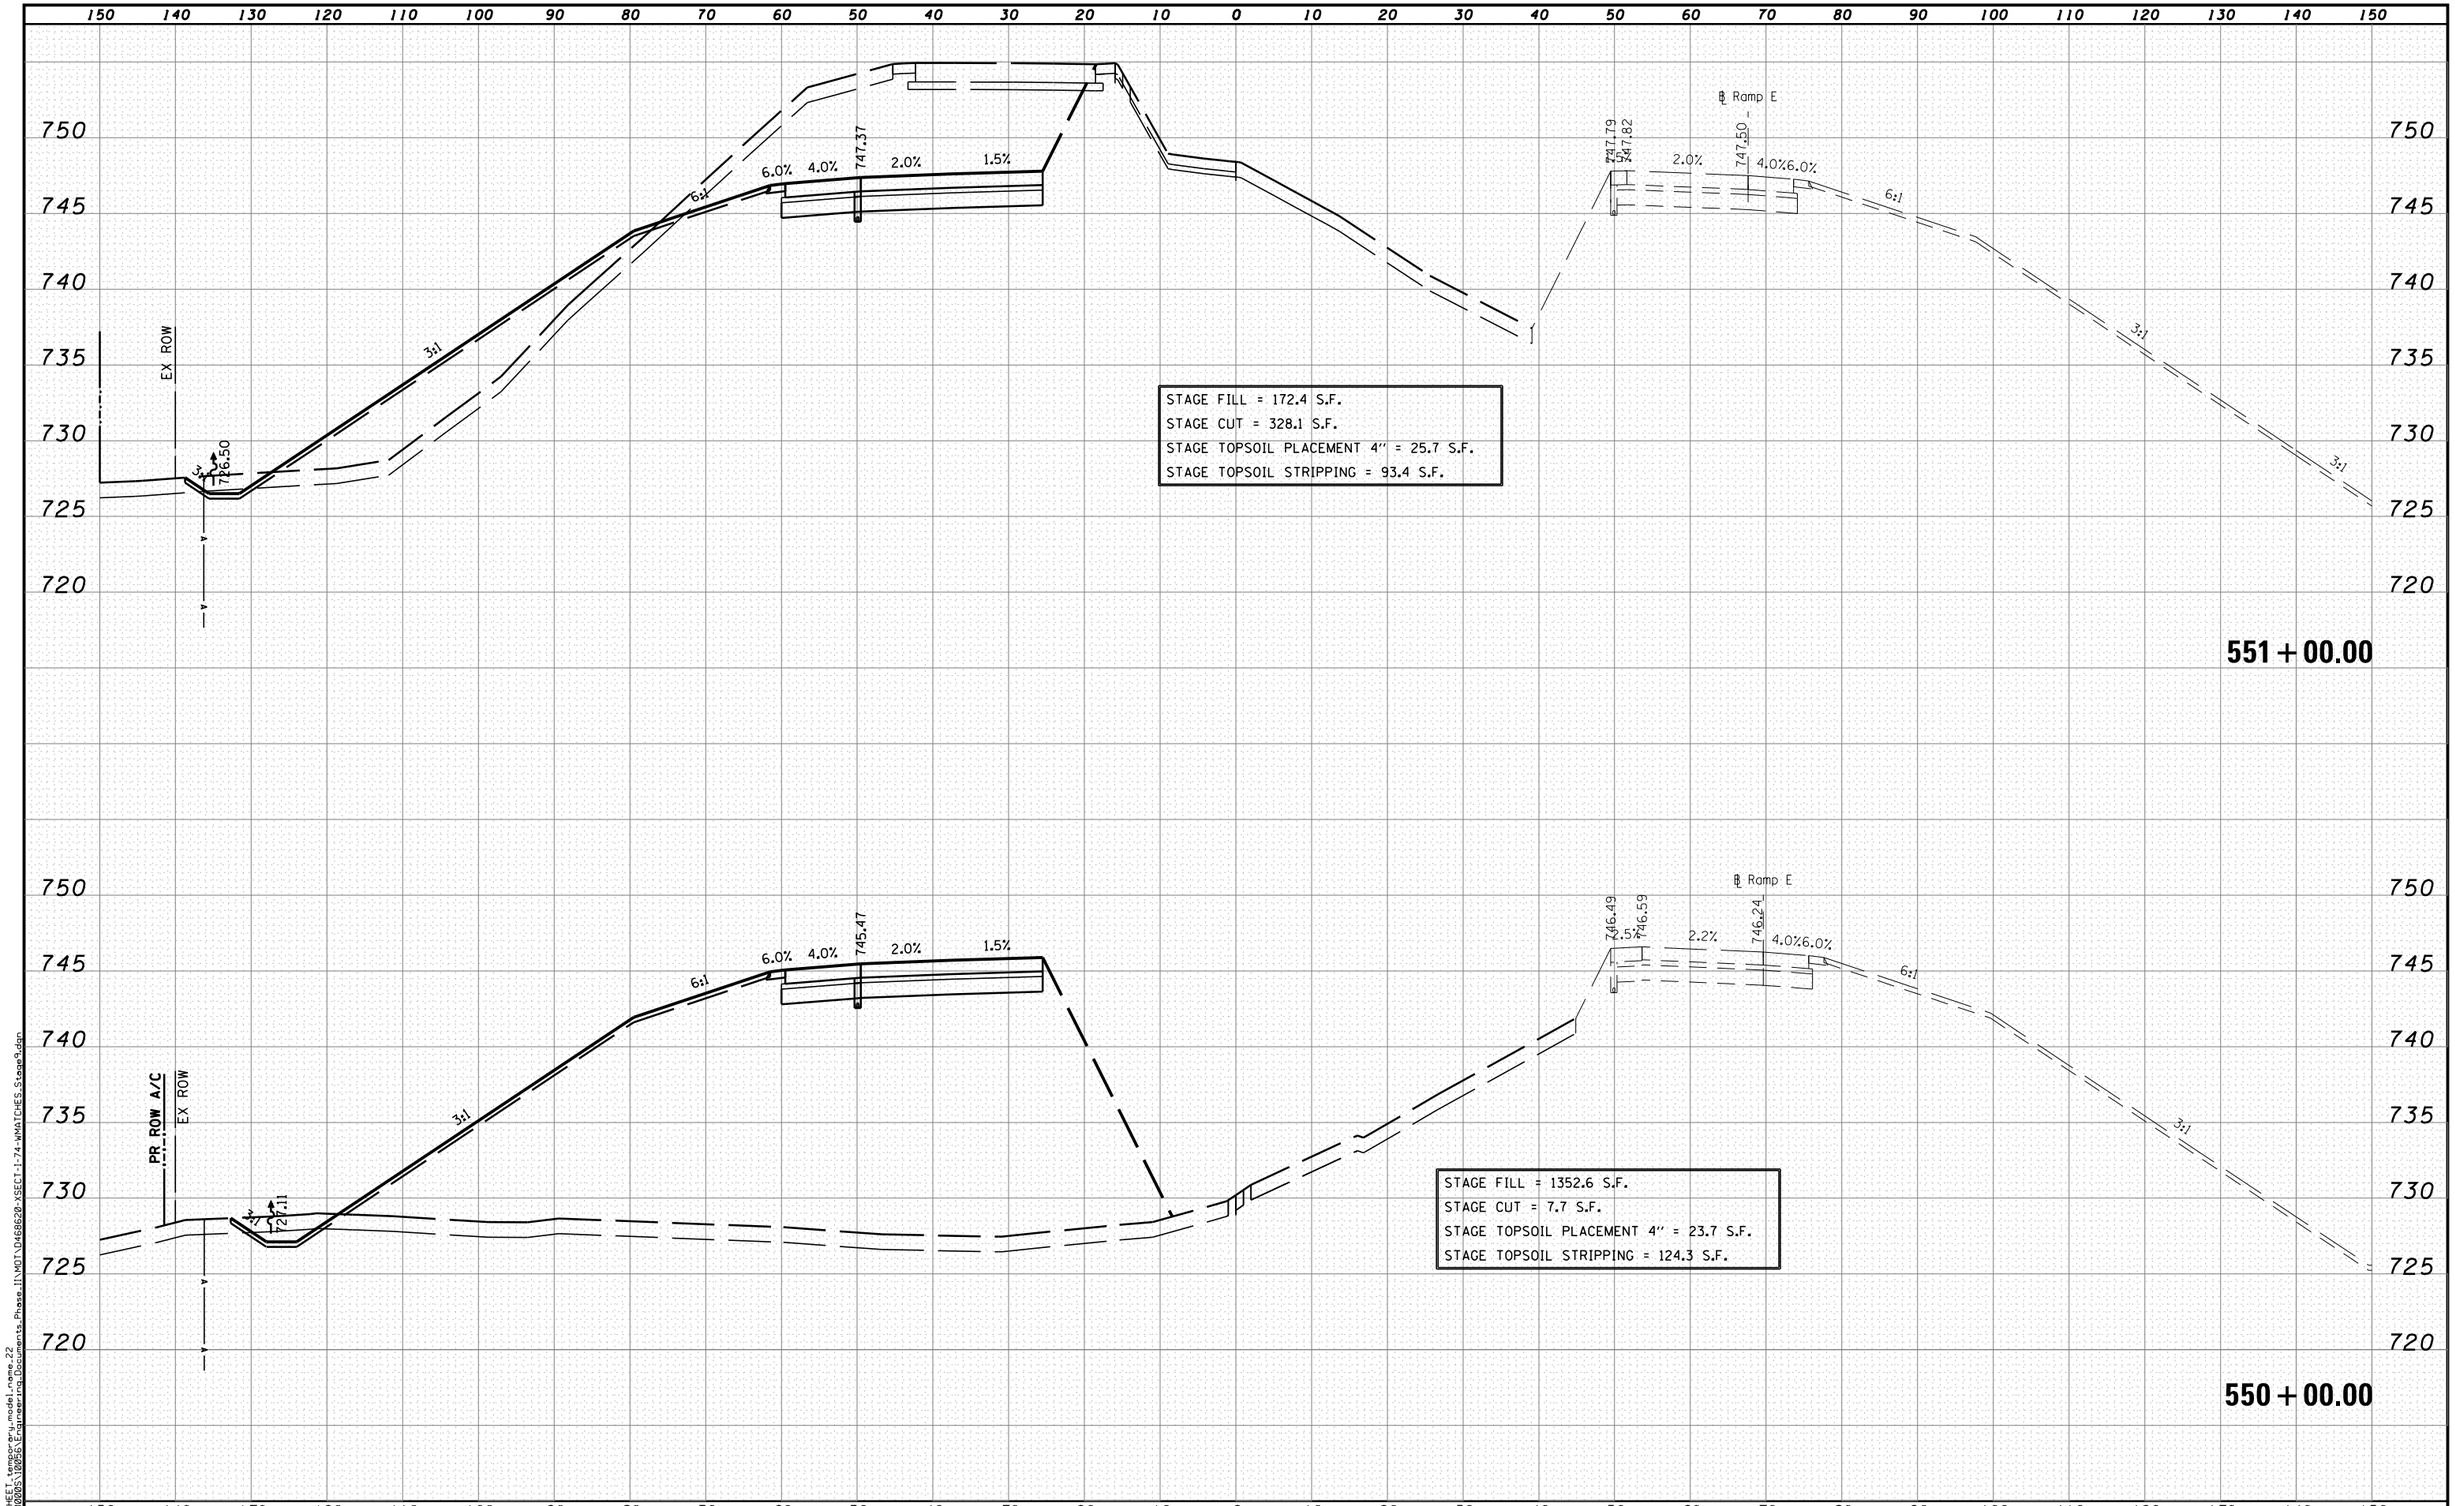

MODEL NAME: XS_SHEET_temporary_model_name_22
DESIGN FILE: X:\10000S\10056\Engineering_Documents_Phase_II\MOT\D468620-XSECT-I-74-WMATCHES_Stage9.dgn

FILE NAME = ...\D468620-XSECT-I-74-WMATCHES_Stage9.dgn	DESIGNED -	REVISED -	benesch engineers · scientists · planners
USER NAME = tblank	DRAWN -	REVISED -	
PLOT DATE = 7/20/2012	CHECKED -	REVISED -	
	DATE - JULY 20, 2012	REVISED -	

STATE OF ILLINOIS
DEPARTMENT OF TRANSPORTATION

MAINTENANCE OF TRAFFIC – STAGE 9
CROSS SECTIONS – I-74

SCALE: H 1"=10', V 1"=5' | SHEET NO. 22 OF 22 SHEETS | STA. 550+00.00 TO STA. 551+00.00

F.A.I. RTE.	SECTION	COUNTY	TOTAL SHEETS	SHEET NO.
•	90-[14R;(14HB-4,14,14HVB)BR]	TAZEWELL	2433	986
		CONTRACT NO. 68620		
		ILLINOIS FED. AID PROJECT		

• 74 & 155