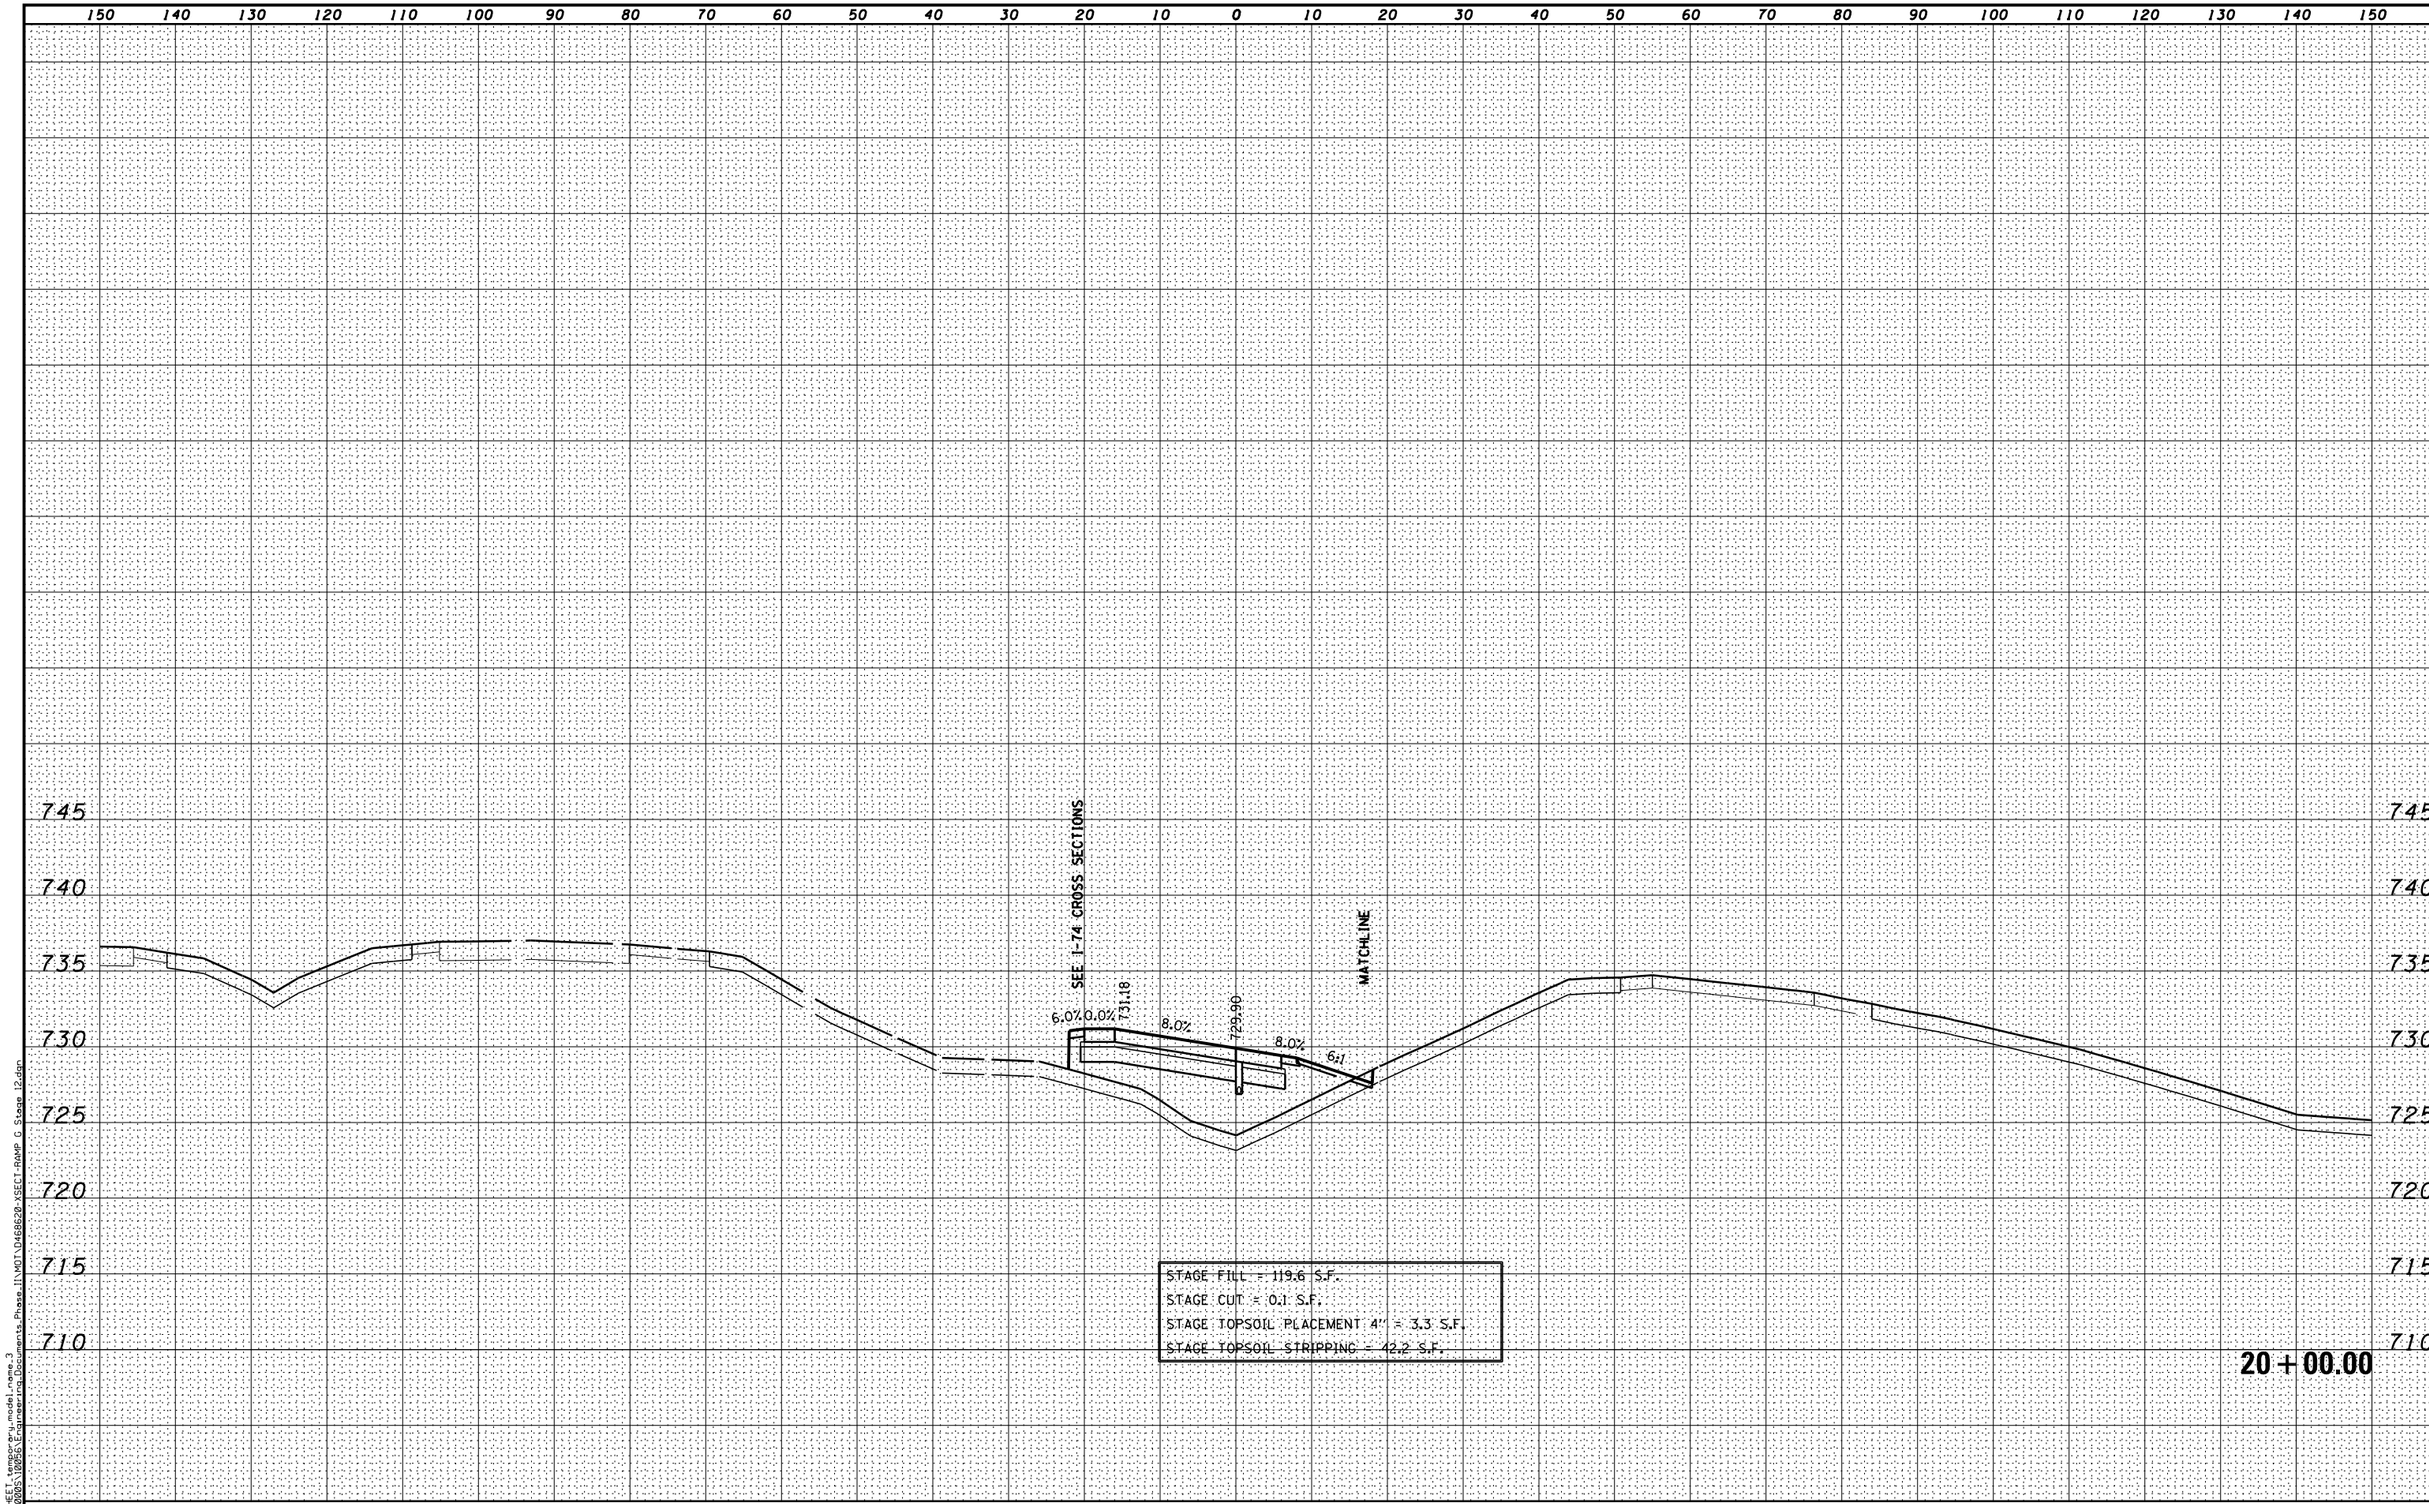


MODEL NAME: XS_SHEET_temporary_model_name_3
DESIGN FILE: X:\100005\10056\Engineering_Documents_Phase_II\MOT\D468620-XSECT-RAMP G Stage 12.dgn

| | | |
|---|---|---|
| FILE NAME = | DESIGNED - | REVISED - |
| ...\D468620-XSECT-RAMP G Stage 12.dgn | DRAWN - | REVISED - |
| USER NAME = eanderson | CHECKED - | REVISED - |
| PLOT DATE = 7/26/2012 | DATE - JULY 20, 2012 | REVISED - |

benesch
engineers · scientists · planners

STATE OF ILLINOIS
DEPARTMENT OF TRANSPORTATION

MAINTENANCE OF TRAFFIC – STAGE 12
CROSS SECTIONS – I-74 & I-155 RAMP G

SCALE: H 1"=10', V 1"=5' | SHEET NO. 2 OF 14 SHEETS | STA. 20+00.00 TO STA. 20+00.00

| F.A.I. RTE. | SECTION | COUNTY | TOTAL SHEETS | SHEET NO. |
|---|---|---|---|---|
| • | 90-[14R;(14HB-4,14,14HVB)BR] | TAZEWELL | 2433 | 1122 |
| | | CONTRACT NO. 68620 | | |
| | | ILLINOIS FED. AID PROJECT | | |

• 74 & 155