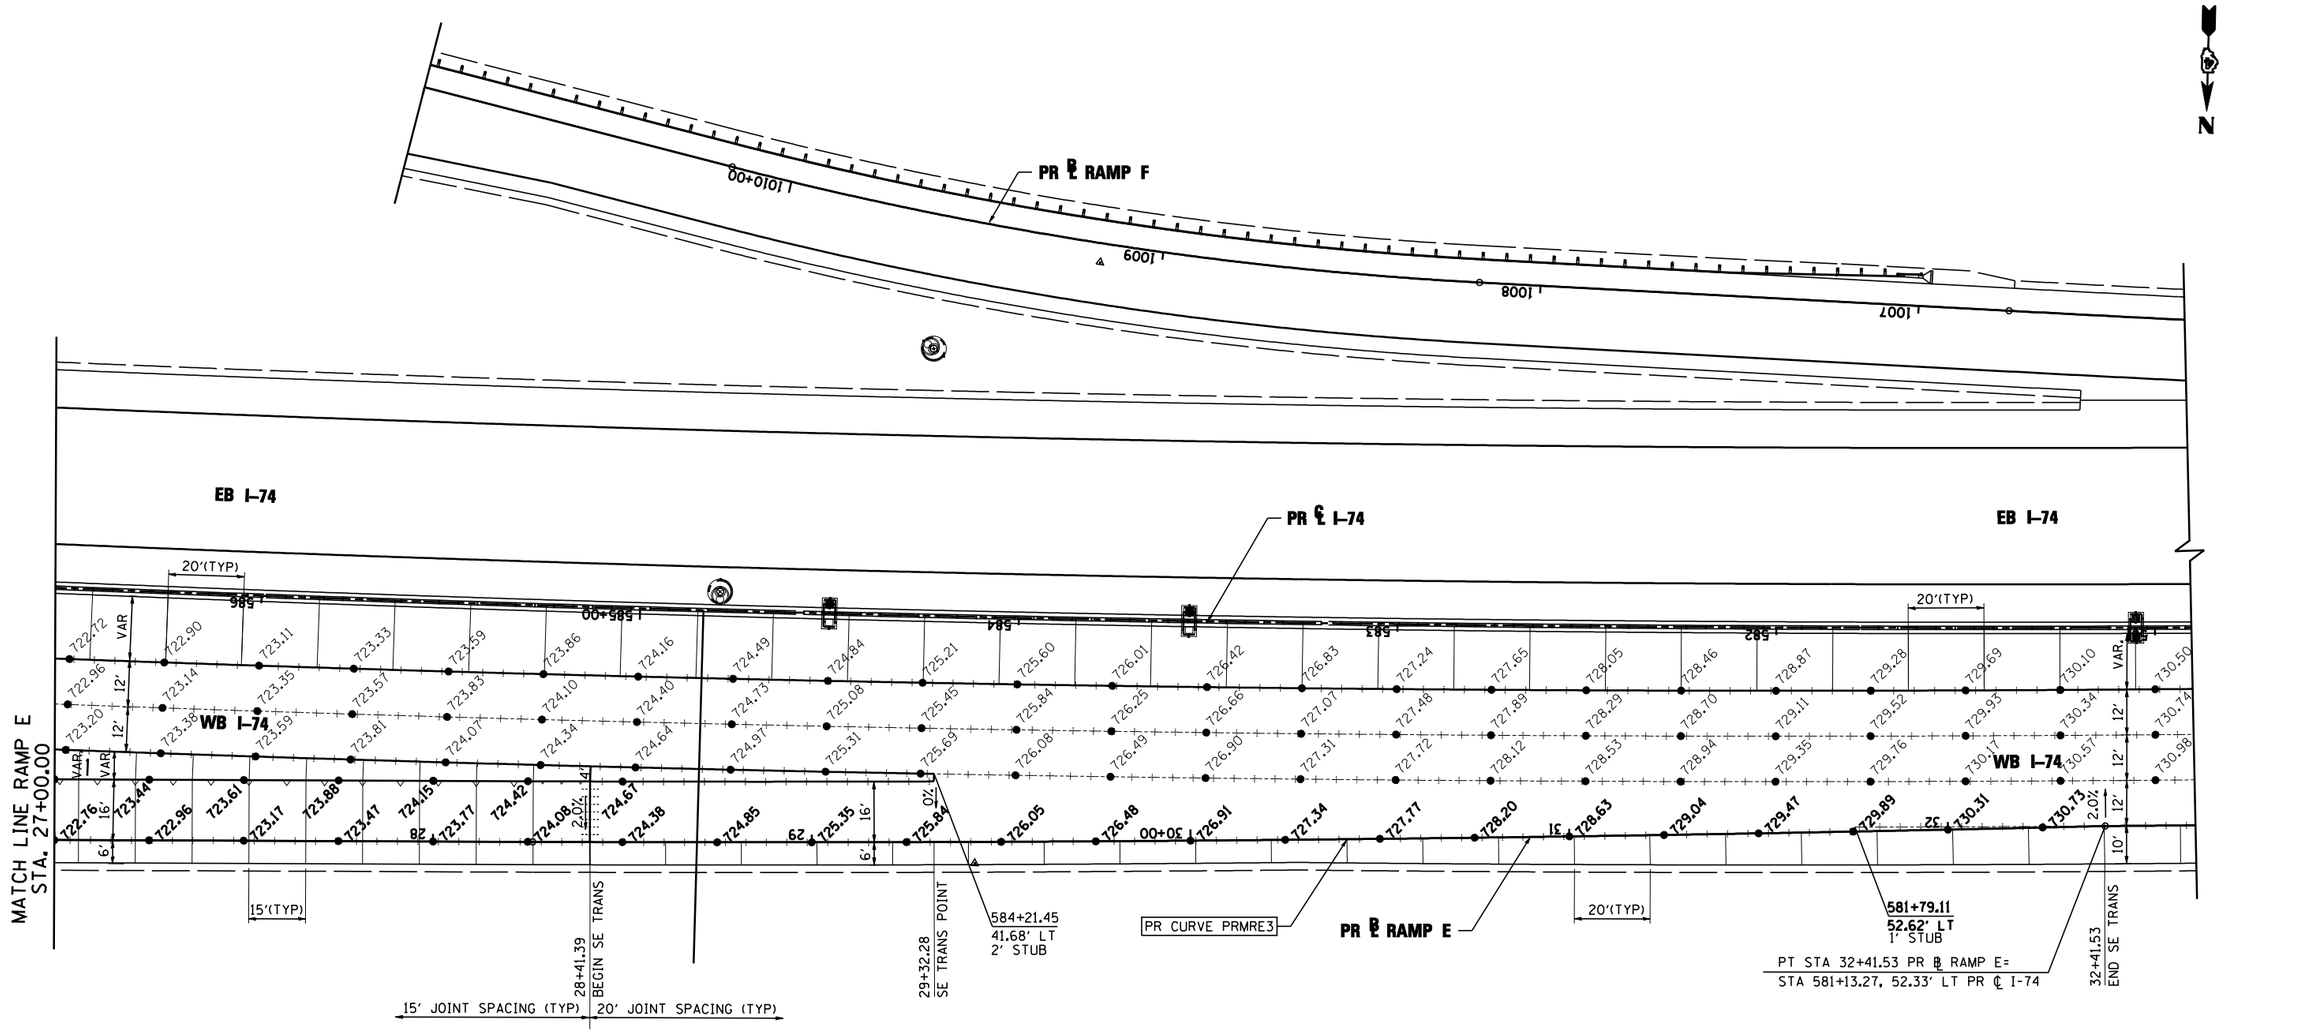

NOTE:

ELEVATIONS PROVIDED AT 25' INTERVALS ALONG STATIONING

LEGEND:

- LONGITUDINAL CONSTRUCTION JOINT WITH NO. 6 TIE BARS SPACED AT 24" CENTER OR LONGITUDINAL SAWED JOINT WITH NO. 6 TIE BARS SPACED AT 30" CENTERS
- TRANSVERSE CONTRACTION JOINT OR OPTIONAL TRANSVERSE CONSTRUCTION JOINT
- LONGITUDINAL KEYED JOINT (WITHOUT TIE BAR)
- TRANSVERSE EXPANSION JOINT

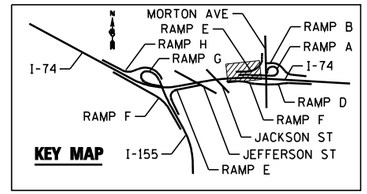

FILE NAME =	DESIGNED - I S	REVISED -
...\D468620-sht-Morton-RampE-elev21.dgn	DRAWN - TMB	REVISED -
USER NAME = jreambillo	CHECKED - JNR	REVISED -
PLOT DATE = 7/26/2012	DATE - JULY 20, 2012	REVISED -

benesch engineers · scientists · planners

STATE OF ILLINOIS
DEPARTMENT OF TRANSPORTATION

INTERSECTION LAYOUT DETAILS
RAMP E MORTON AVE

SCALE: 1"=50' | SHEET NO. 9 OF 12 SHEETS | STA. 25+00.00 TO STA.

F.A.I. RTE.	SECTION	COUNTY	TOTAL SHEETS	SHEET NO.
•	90-I14R;(14HB-4,14,14HVB)BR1	TAZEWELL	2433	1498
		CONTRACT NO. 68620		
	ILLINOIS FED. AID PROJECT			

• 74 & 155