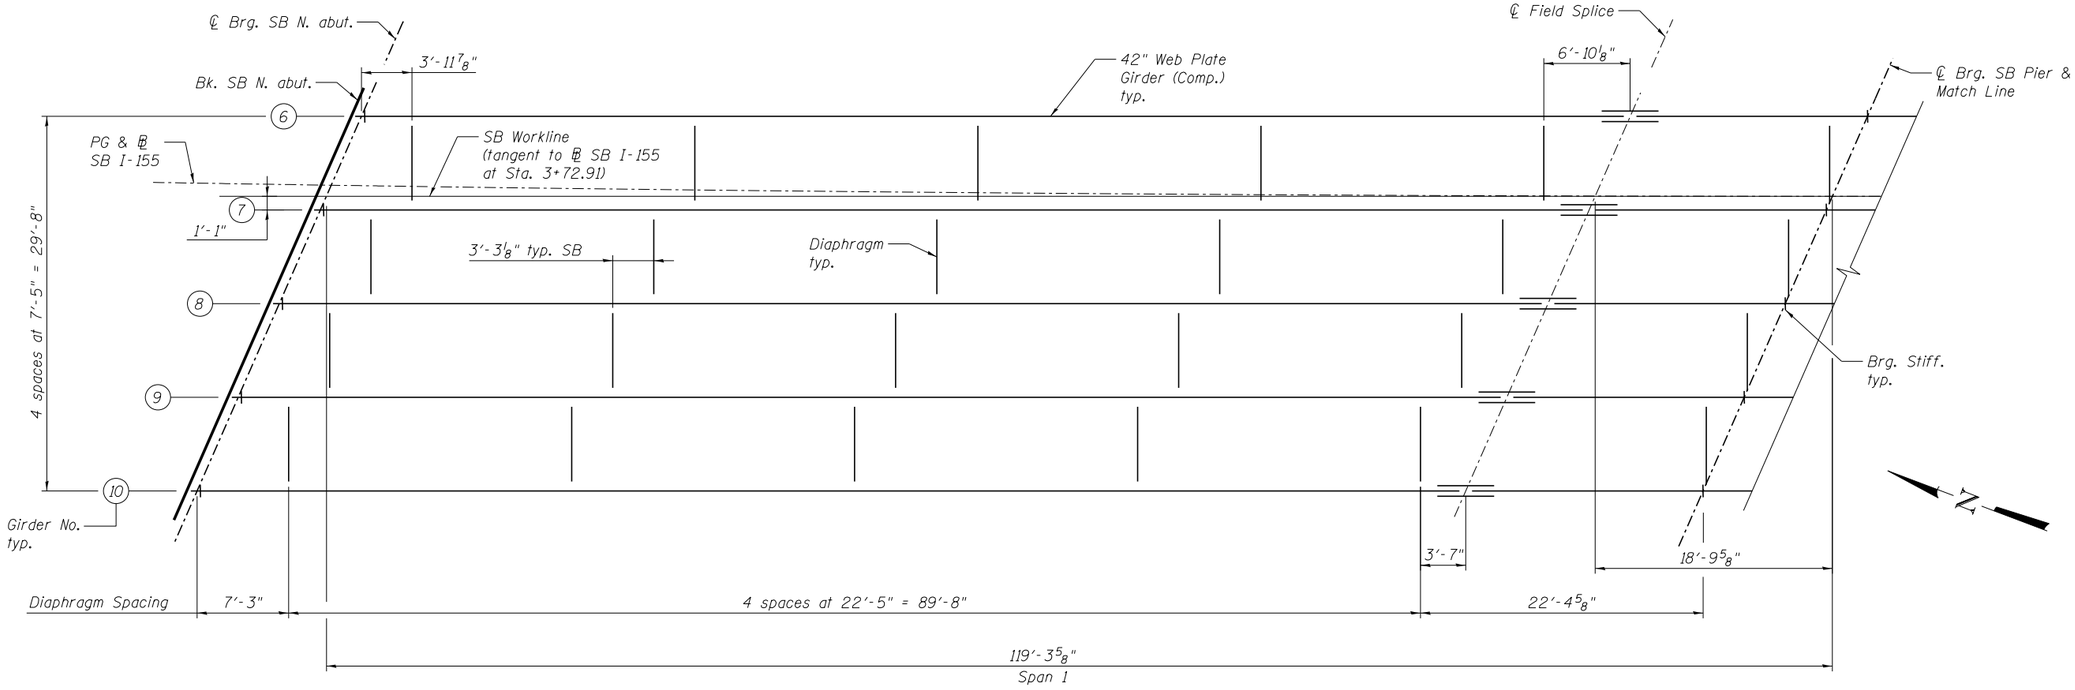

FRAMING PLAN - SB

NOTE:
All longitudinal dimensions are measured along the SB Workline.

benesch engineers · scientists · planners
Alfred Benesch & Company
205 North Michigan Avenue, Suite 2400
Chicago, Illinois 60601
312-565-0450 Job No. 10056

FILE NAME = 0900165_68620_20_frmpl2.dgn	USER NAME = mbecker	DESIGNED - JLS/DTS	REVISED -
		CHECKED - MRB	REVISED -
	PLOT SCALE =	DRAWN - PRT	REVISED -
	PLOT DATE = 7/16/2012	CHECKED - MRB	REVISED -

STATE OF ILLINOIS
DEPARTMENT OF TRANSPORTATION

FRAMING PLAN 2 OF 2
STRUCTURE NO. 090-0165 / 0166
SHEET NO. SA20 OF SA47 SHEETS

F.A.I. RTE.	SECTION	COUNTY	TOTAL SHEETS	SHEET NO.
74	90-[14R;14HB-4,14,14HVB)BR]	TAZEWELL	2433	1884
		CONTRACT NO. 68620		
	ILLINOIS FED. AID PROJECT			

7/16/2012 10:53:19 AM x:\10000s\10056\engineering_documents_phase_II\155over174\final\0900165_68620_20_frmpl2.dgn