STATE OF ILLINOIS
DEPARTMENT OF PUBLIC WORKS & BUILDINGS
DIVISION OF HIGHWAYS

ROUTE	SECTION	COUNTY	TOTAL SHEETS	SHEET NO.
F.A.I.74	(2)-Bridges (104-1 HB-4 (14HB-4	TAZEWELL	19	14
	(104-1 HB-4 (14HB-4			
FED. ROAD DIST. No. 7		ILLINOIS		

ROUTE No.	SEC.	COUNTY	TOTAL SHEETS	SHEET NO.
F.A.I.74	(2)-Bridges (104-1 HB-4 (14HB-4	TAZEWELL	89	36
FED. ROAD DIST. No. 7		ILLINOIS		

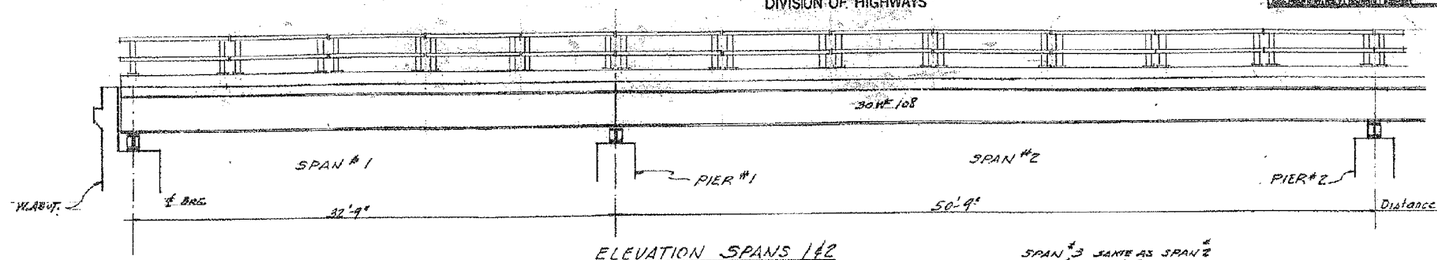

ELEVATION SPANS 1 & 2
SCALE 1/8" = 1'-0"

SPAN #3 SAME AS SPAN #2
SPAN #2 - 38'-6"

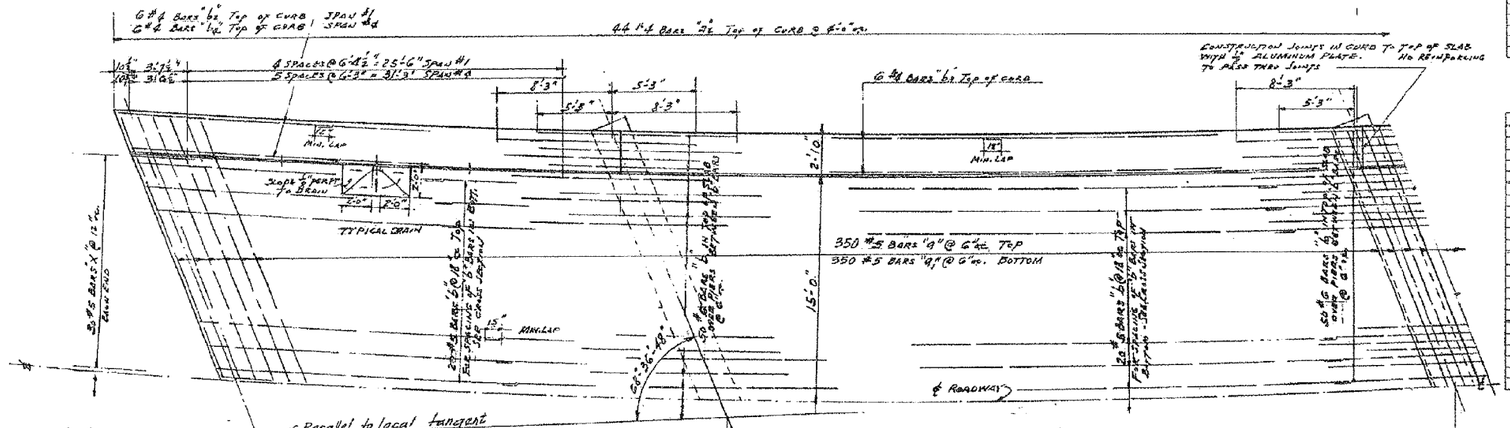
6 #4 Bars "b1" Top of Curb | Span #1
6 #4 Bars "b2" Top of Curb | Span #2
44 #4 Bars "a2" Top of Curb @ 8'-0" c/c.
6 SPACES @ 6'-4½" = 25'-6" SPAN #1
5 SPACES @ 6'-3" = 31'-3" SPAN #2
8'-3"
5'-3"
5'-8"
Min. Lap
Scale ½" = 1'-0"
TYPICAL DRAIN
2'-10"
15'-0"
350 #5 Bars "a" @ 6" c/c Top
350 #5 Bars "a1" @ 6" c/c. Bottom
Construction Joints in Curb To Top of Slab With ½" Aluminum Plate. No Reinforcing To Cross These Joints.
6 #4 Bars "b1" Top of Curb
20 #5 Bars "b2" @ 12" c/c Top
#5 Bars "a2" @ 6" c/c
#5 Bars "a" @ 12" c/c
#5 Bars "a