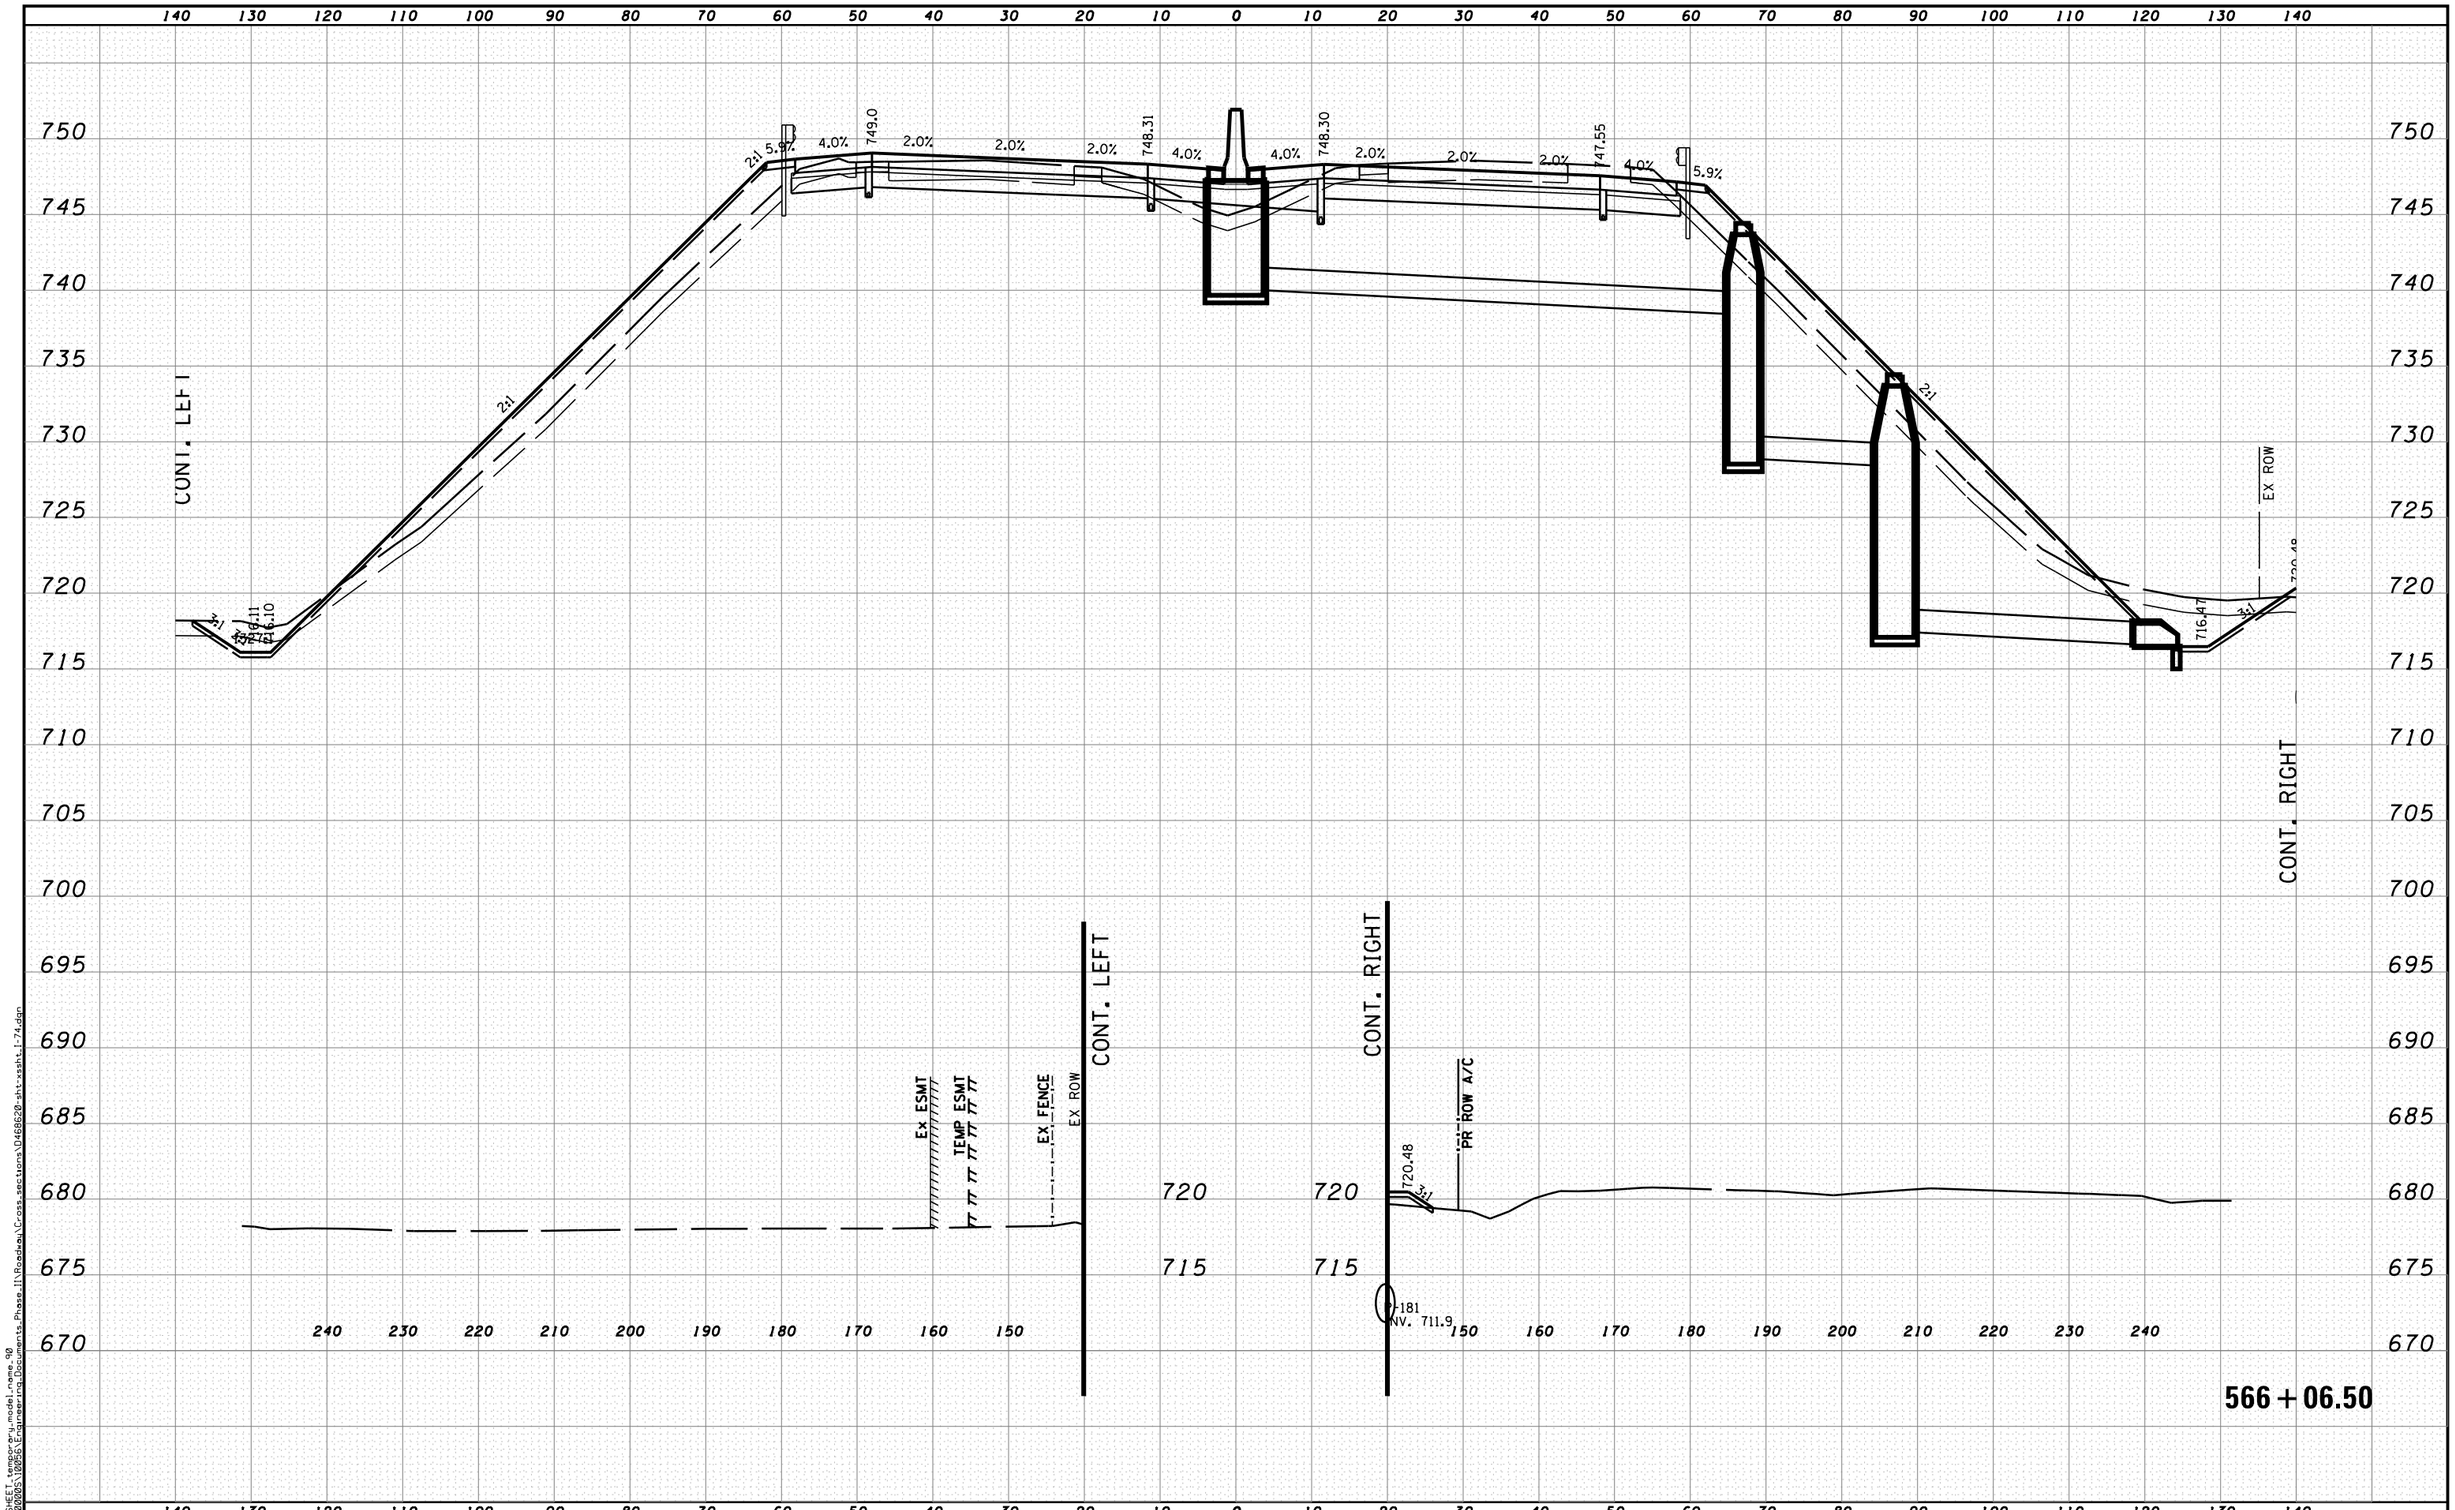

FILE NAME = ...\D468620-sht-xssht_I-74.dgn	DESIGNED - BH	REVISED -	
USER NAME = tblank	DRAWN - MAC	REVISED -	
PLOT DATE = 7/19/2012	CHECKED - JNR	REVISED -	
	DATE - JULY 20, 2012	REVISED -	

benesch
engineers · scientists · planners

STATE OF ILLINOIS
DEPARTMENT OF TRANSPORTATION

CROSS SECTIONS I-74

SCALE: H 1"=10', V 1"=5' | SHEET NO. 90 OF 144 SHEETS | STA. 566+06.50 TO STA. 566+06.50

F.A.I. RTE.	SECTION	COUNTY	TOTAL SHEETS	SHEET NO.
•	90-[14Rs(14HB-4,14,14HVB)BR]	TAZEWELL	2433	2235
		CONTRACT NO. 68620		
	ILLINOIS FED. AID PROJECT			

• 74 & 155

MODEL NAME=XS SHEET; language=en; model name=90
DESIGN FILE(S)=\\benesch\E-Projects\2012\20205\100%-E-Engineering-Documents\Phase 1\Roadway\Cross_sections\D468620-sht-xssht_I-74.dgn