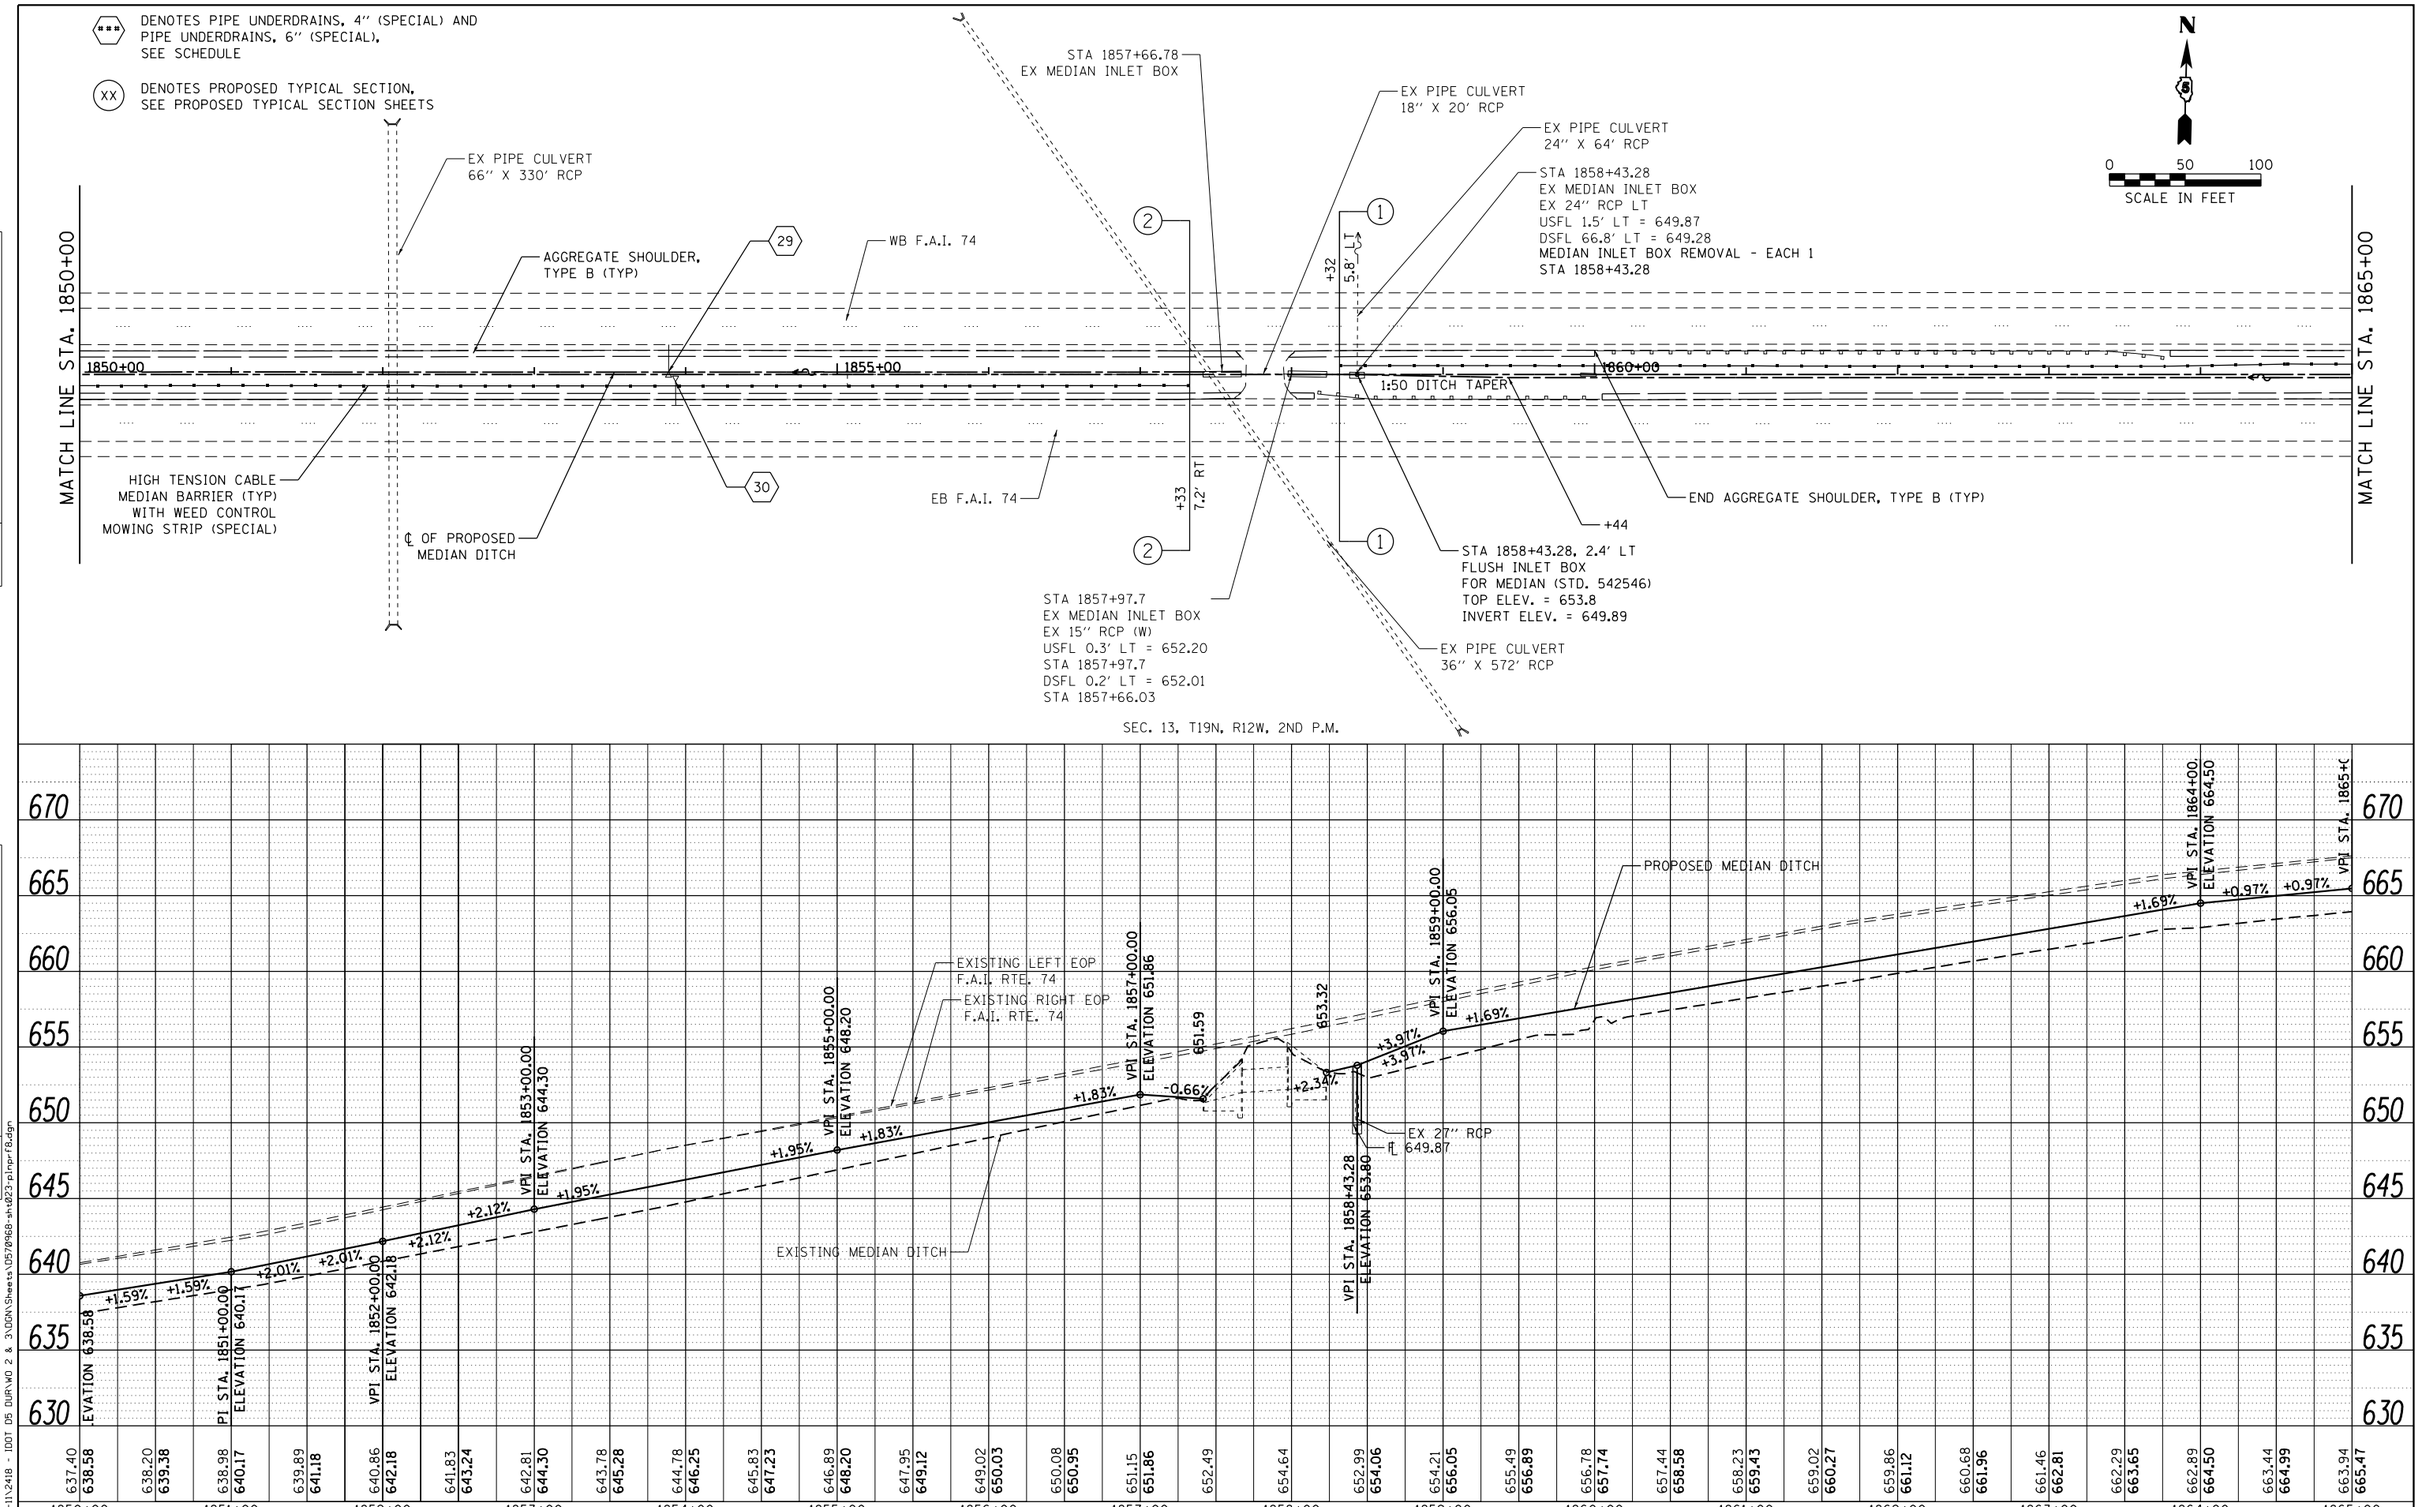

USER NAME = jcrocker	DESIGNED - DR/LC	REVISED -	
	DRAWN - MK	REVISED -	
PLOT SCALE = 100.0000 ' / in.	CHECKED - RB/KK	REVISED -	
PLOT DATE = 7/31/2012	DATE - 08/02/2012	REVISED -	

STATE OF ILLINOIS
DEPARTMENT OF TRANSPORTATION

PLAN & PROFILE
F.A.I. 74

SCALE: 1"=50' | SHEET 8 OF 33 SHEETS | STA. 1850+00.00 TO STA. 1865+00.00

F.A.I. RTE.	SECTION	COUNTY	TOTAL SHEETS	SHEET NO.
74	MEDIAN CABLE 2012-3	VERMILION	232	26

CONTRACT NO. 70968

ILLINOIS FED. AID PROJECT

PLAN: SURVEYED / PLOTTED / ALIGNMENT CHECKED / RT. OF WAY CHECKED / CADD FILE NAME / NOTE BOOK NO. / BY / DATE

INFRASTRUCTURE ENGINEERING Incorporated
33 West Monroe | Suite 1540 | Chicago, IL 60603
P 312.425.0660 | F 312.425.0661 | www.infrastructureengineering.com

PROFILE: SURVEYED / PLOTTED / GRADES CHECKED / B.M. NOTED / STRUCTURE NOTAT'NS CH'KD / NOTE BOOK NO. / BY / DATE

FILE NAME = P:\P-11\2418 - IDOT D5 DUR\WO 2 & 3\DGN\Sheets\D570968-sht023-plnprf8.dgn