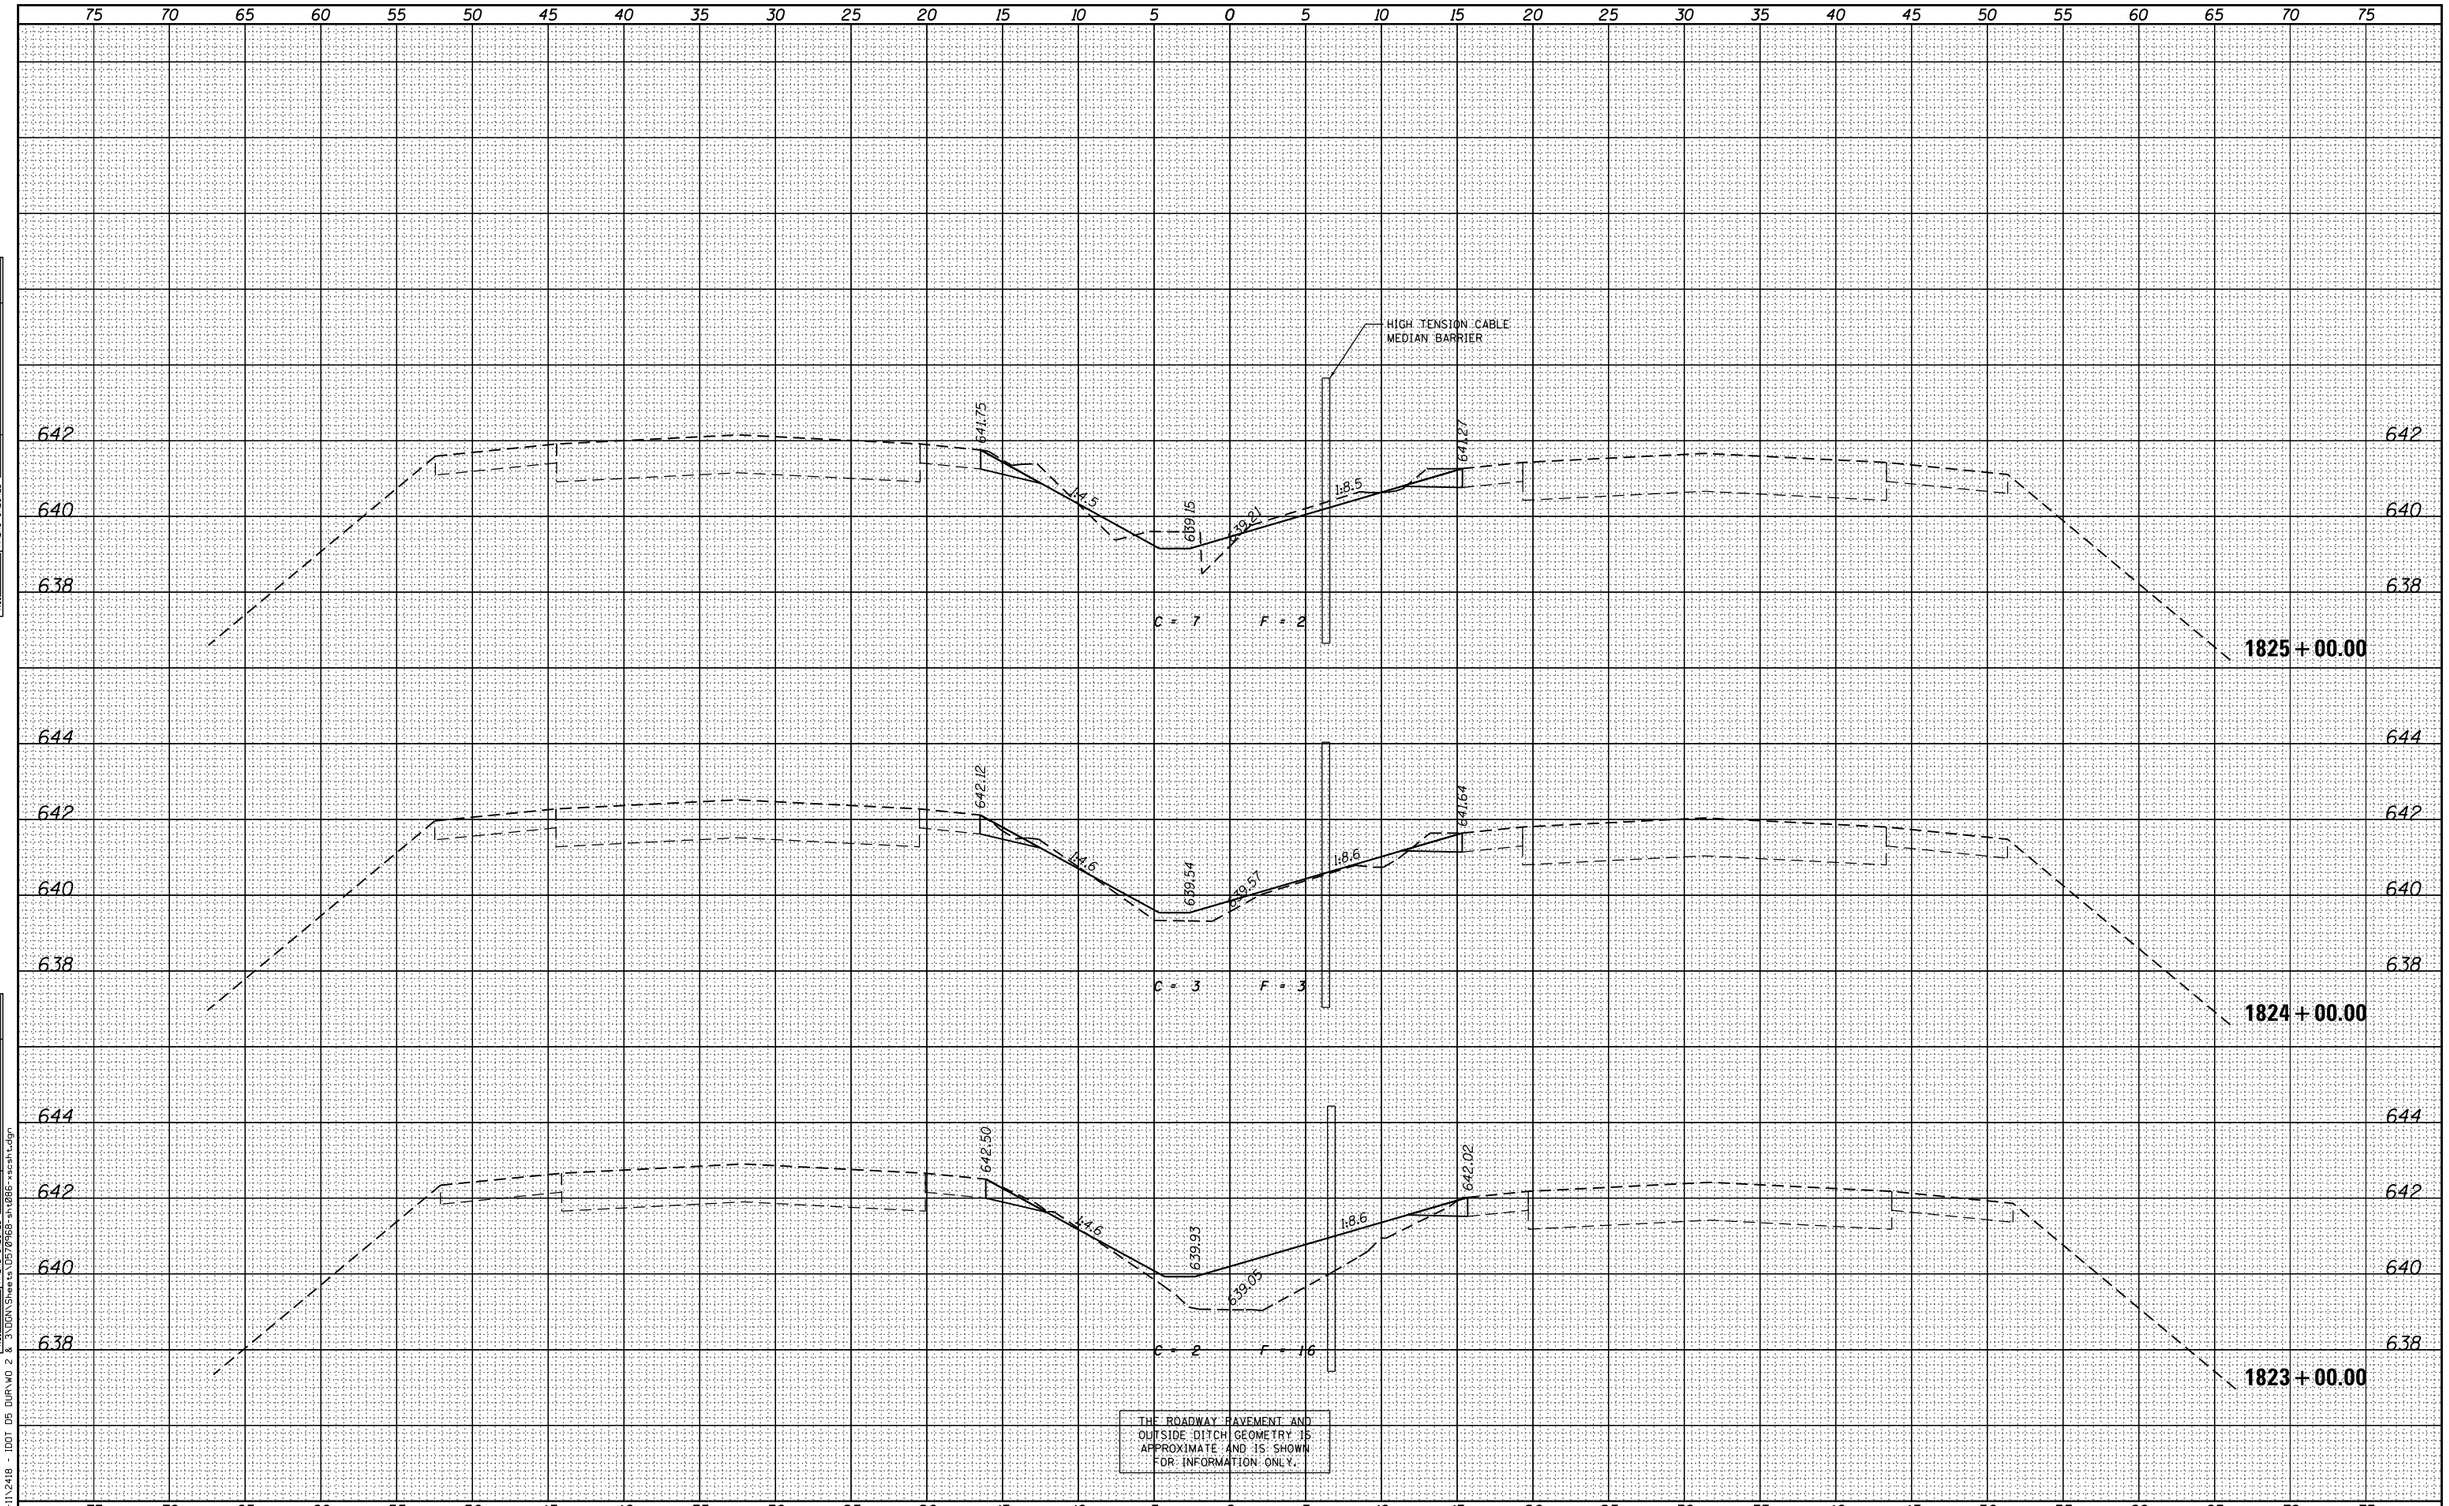

FINAL SURVEY	BY	DATE
NOTE BOOK	SURVEYED	
NO.	PLOTTED	
	TEMPLATE	
	AREAS	
	AREAS CHECKED	

ORIGINAL SURVEY	BY	DATE
NOTE BOOK	SURVEYED	
NO.	PLOTTED	
	TEMPLATE	
	AREAS	
	AREAS CHECKED	

INFRASTRUCTURE ENGINEERING
33 West Monroe | Suite 1940 | Chicago, IL 60603
P 312.630.9700 | F 312.630.9701 | www.infrastructure-eng.com

FILE NAME = P:\P-11\2418 - IDOT D5 DUR\WO 2 & 3\DGN\Sheets\D570968-sht086-xscsht.dgn

FILE NAME = P:\P-11\2418 - IDOT D5 DUR\WO 2 & 3\DGN\Sheets\D570968-sht086-xscsht.dgn	USER NAME = jcrocker	DESIGNED - DR/LC	REVISED -
		DRAWN - LC	REVISED -
	PLOT SCALE = 10.0000 ' / in.	CHECKED - RB/KK	REVISED -
	PLOT DATE = 7/31/2012	DATE - 08/02/2012	REVISED -

STATE OF ILLINOIS
DEPARTMENT OF TRANSPORTATION

FAI 74 CROSS SECTIONS

SCALE: 1"=5' (H) 1"=2' (V) | SHEET 23 OF 161 SHEETS | STA. 1823+00.00 | TO STA. 1825+00.00

F.A.I. RTE.	SECTION	COUNTY	TOTAL SHEETS	SHEET NO.
74	MEDIAN CABLE 2012-3	VERMILION	232	94
		CONTRACT NO. 70968		
		ILLINOIS FED. AID PROJECT		