INFRASTRUCTURE ENGINEERING
33 West Monroe | Suite 1540 | Chicago, IL 60603
p 312.580.3100 | f 312.580.3101 | www.infrastructure-eng.com

| FINAL SURVEY | NOTE BOOK | NO. |
|---|---|---|
| SURVEYED | | |
| PLOTTED | | |
| TEMPLATE | | |
| AREAS | | |
| AREAS CHECKED | | |

| BY | DATE |
|---|---|
| | |

| ORIGINAL SURVEY | NOTE BOOK | NO. |
|---|---|---|
| SURVEYED | | |
| PLOTTED | | |
| TEMPLATE | | |
| AREAS | | |
| AREAS CHECKED | | |

| BY | DATE |
|---|---|
| | |

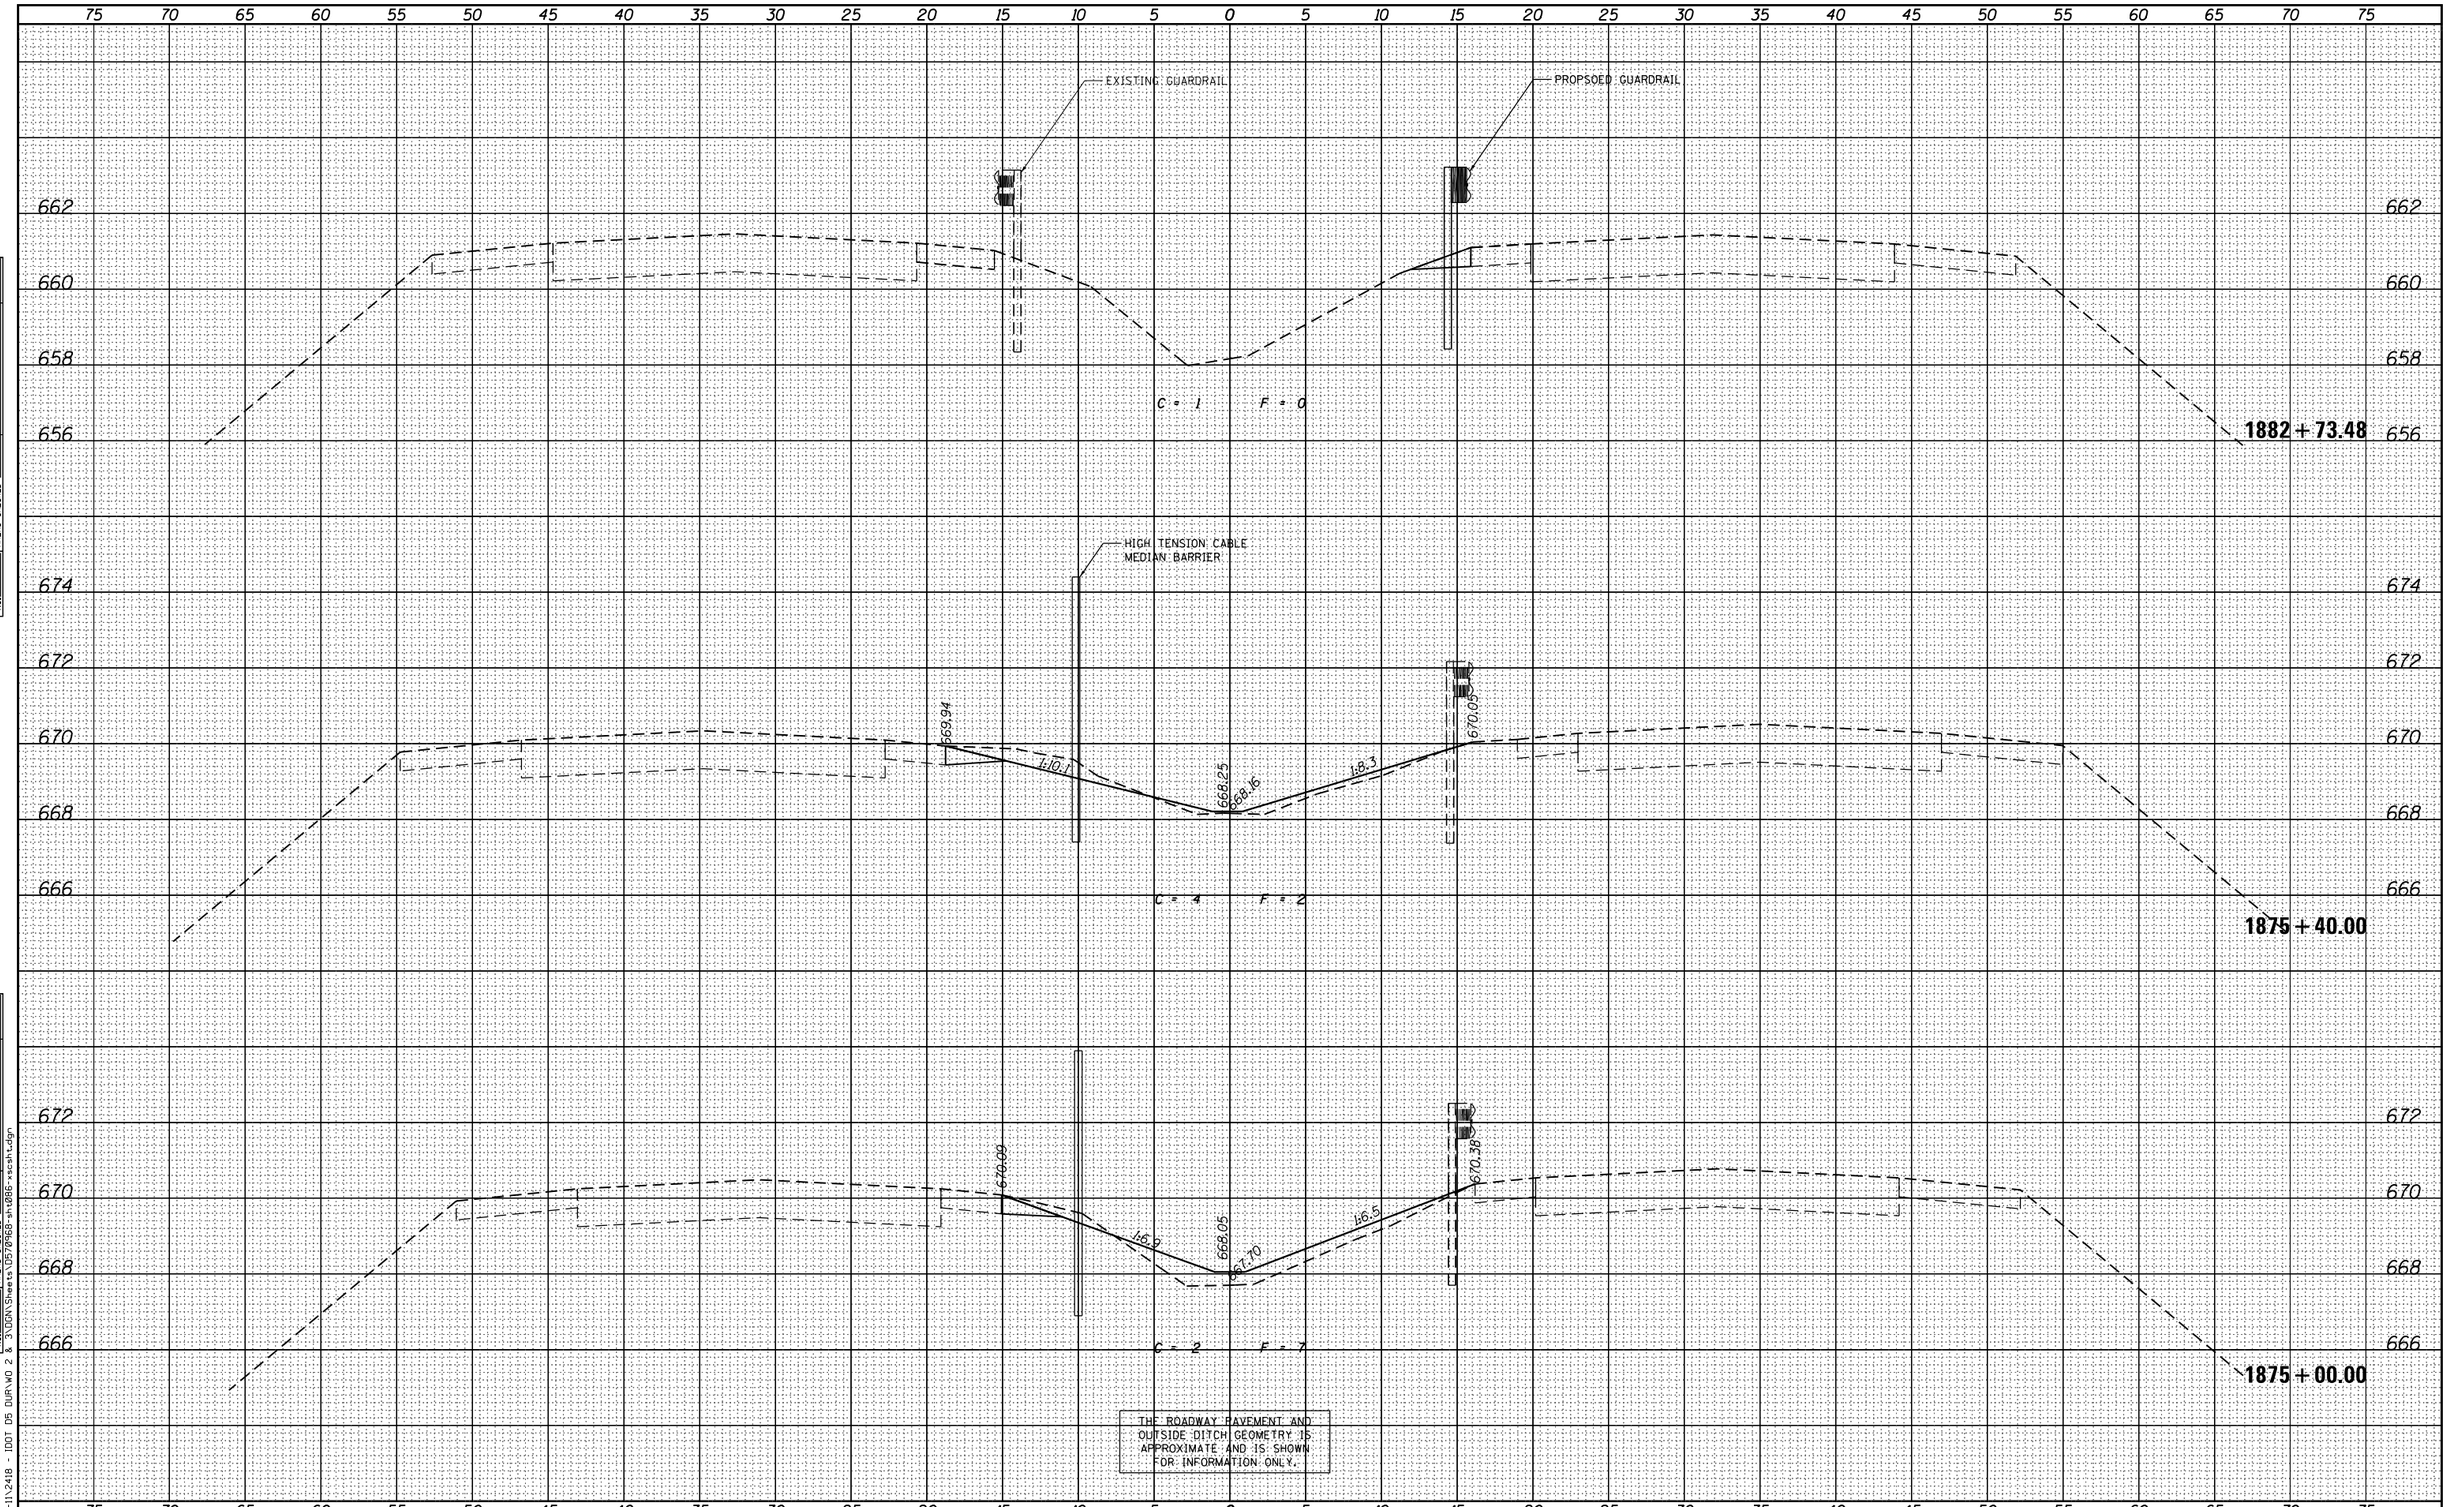


| | | | |
|---|---|---|---|
| FILE NAME = P:\P-11\2418 - IDOT D5 DUR\WO 2 & 3\DGN\Sheets\0570968-sht086-xscsht.dgn | USER NAME = jcrocker | DESIGNED - DR/LC | REVISED - |
| | | DRAWN - LC | REVISED - |
| | | CHECKED - RB/KK | REVISED - |
| | PLOT SCALE = 10.0000 ' / in. | DATE - 08/02/2012 | REVISED - |
| | PLOT DATE = 7/31/2012 | | |

**STATE OF ILLINOIS**
**DEPARTMENT OF TRANSPORTATION**

**FAI 74 CROSS SECTIONS**

SCALE: 1"=5' (H) 1"=2' (V) | SHEET 42 OF 161 SHEETS | STA. 1875+00.00 TO STA. 1882+73.48

| F.A.I. RTE. | SECTION | COUNTY | TOTAL SHEETS | SHEET NO. |
|---|---|---|---|---|
| 74 | MEDIAN CABLE 2012-3 | VERMILION | 232 | 113 |
| | | CONTRACT NO. 70968 | | |
| | | ILLINOIS FED. AID PROJECT | | |

FILE NAME = P:\P-11\2418 - IDOT D5 DUR\WO 2 & 3\DGN\Sheets\0570968-sht086-xscsht.dgn