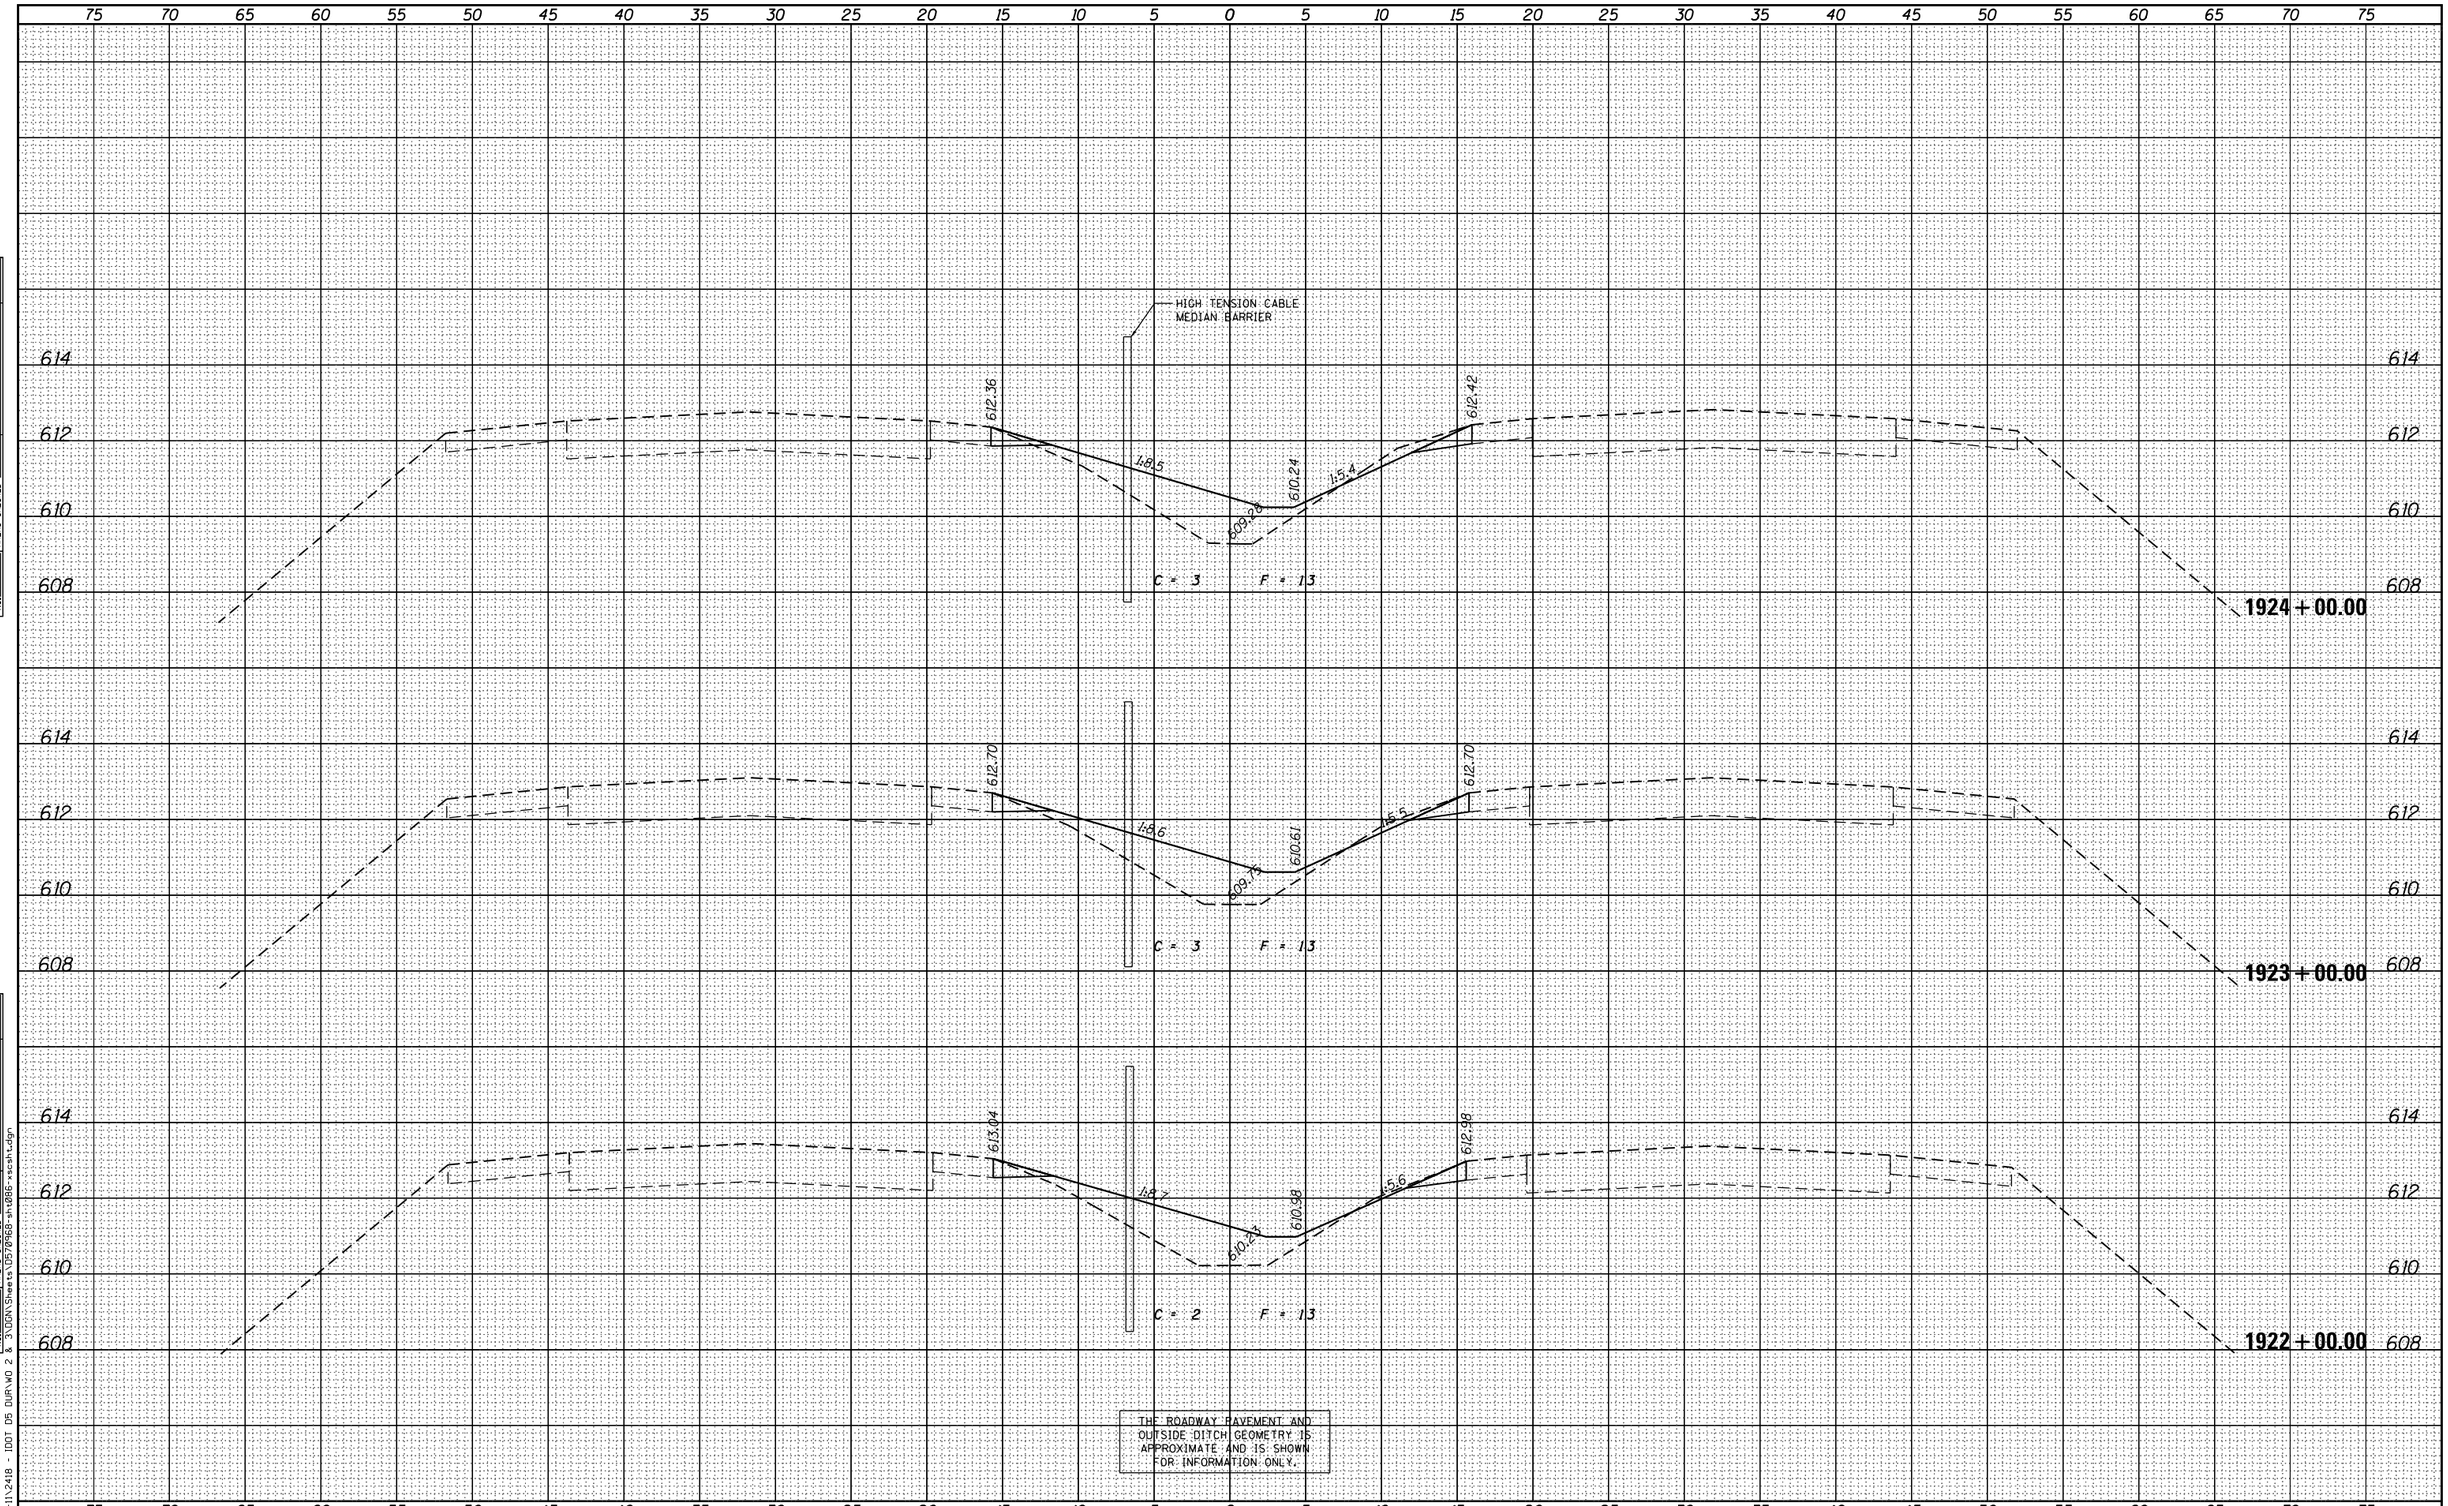

FINAL SURVEY		BY	DATE
NOTE BOOK NO.	SURVEYED		
	PLOTTED		
	TEMPLATE		
	AREAS		
	AREAS CHECKED		

ORIGINAL SURVEY		BY	DATE
NOTE BOOK NO.	SURVEYED		
	PLOTTED		
	TEMPLATE		
	AREAS		
	AREAS CHECKED		

INFRASTRUCTURE ENGINEERING INCORPORATED
33 West Monroe | Suite 1540 | Chicago, IL 60603
P 312.425.0800 | F 312.425.0844 | www.infrastructureengineering.com

FILE NAME = P:\P-11\2418 - IDOT D5 DUR\WO 2 & 3\DGN\Sheets\D570968-sht086-xscsht.dgn

FILE NAME = P:\P-11\2418 - IDOT D5 DUR\WO 2 & 3\DGN\Sheets\D570968-sht086-xscsht.dgn	USER NAME = jcrocker	DESIGNED - DR/LC	REVISED -
		DRAWN - LC	REVISED -
	PLOT SCALE = 10.0000 ' / in.	CHECKED - RB/KK	REVISED -
	PLOT DATE = 7/31/2012	DATE - 08/02/2012	REVISED -

STATE OF ILLINOIS
DEPARTMENT OF TRANSPORTATION

FAI 74 CROSS SECTIONS

SCALE: 1"=5' (H) 1"=2' (V) | SHEET 55 OF 161 SHEETS | STA. 1922+00.00 TO STA. 1924+00.00

F.A.I. RTE.	SECTION	COUNTY	TOTAL SHEETS	SHEET NO.
74	MEDIAN CABLE 2012-3	VERMILION	232	126

CONTRACT NO. 70968

ILLINOIS FED. AID PROJECT