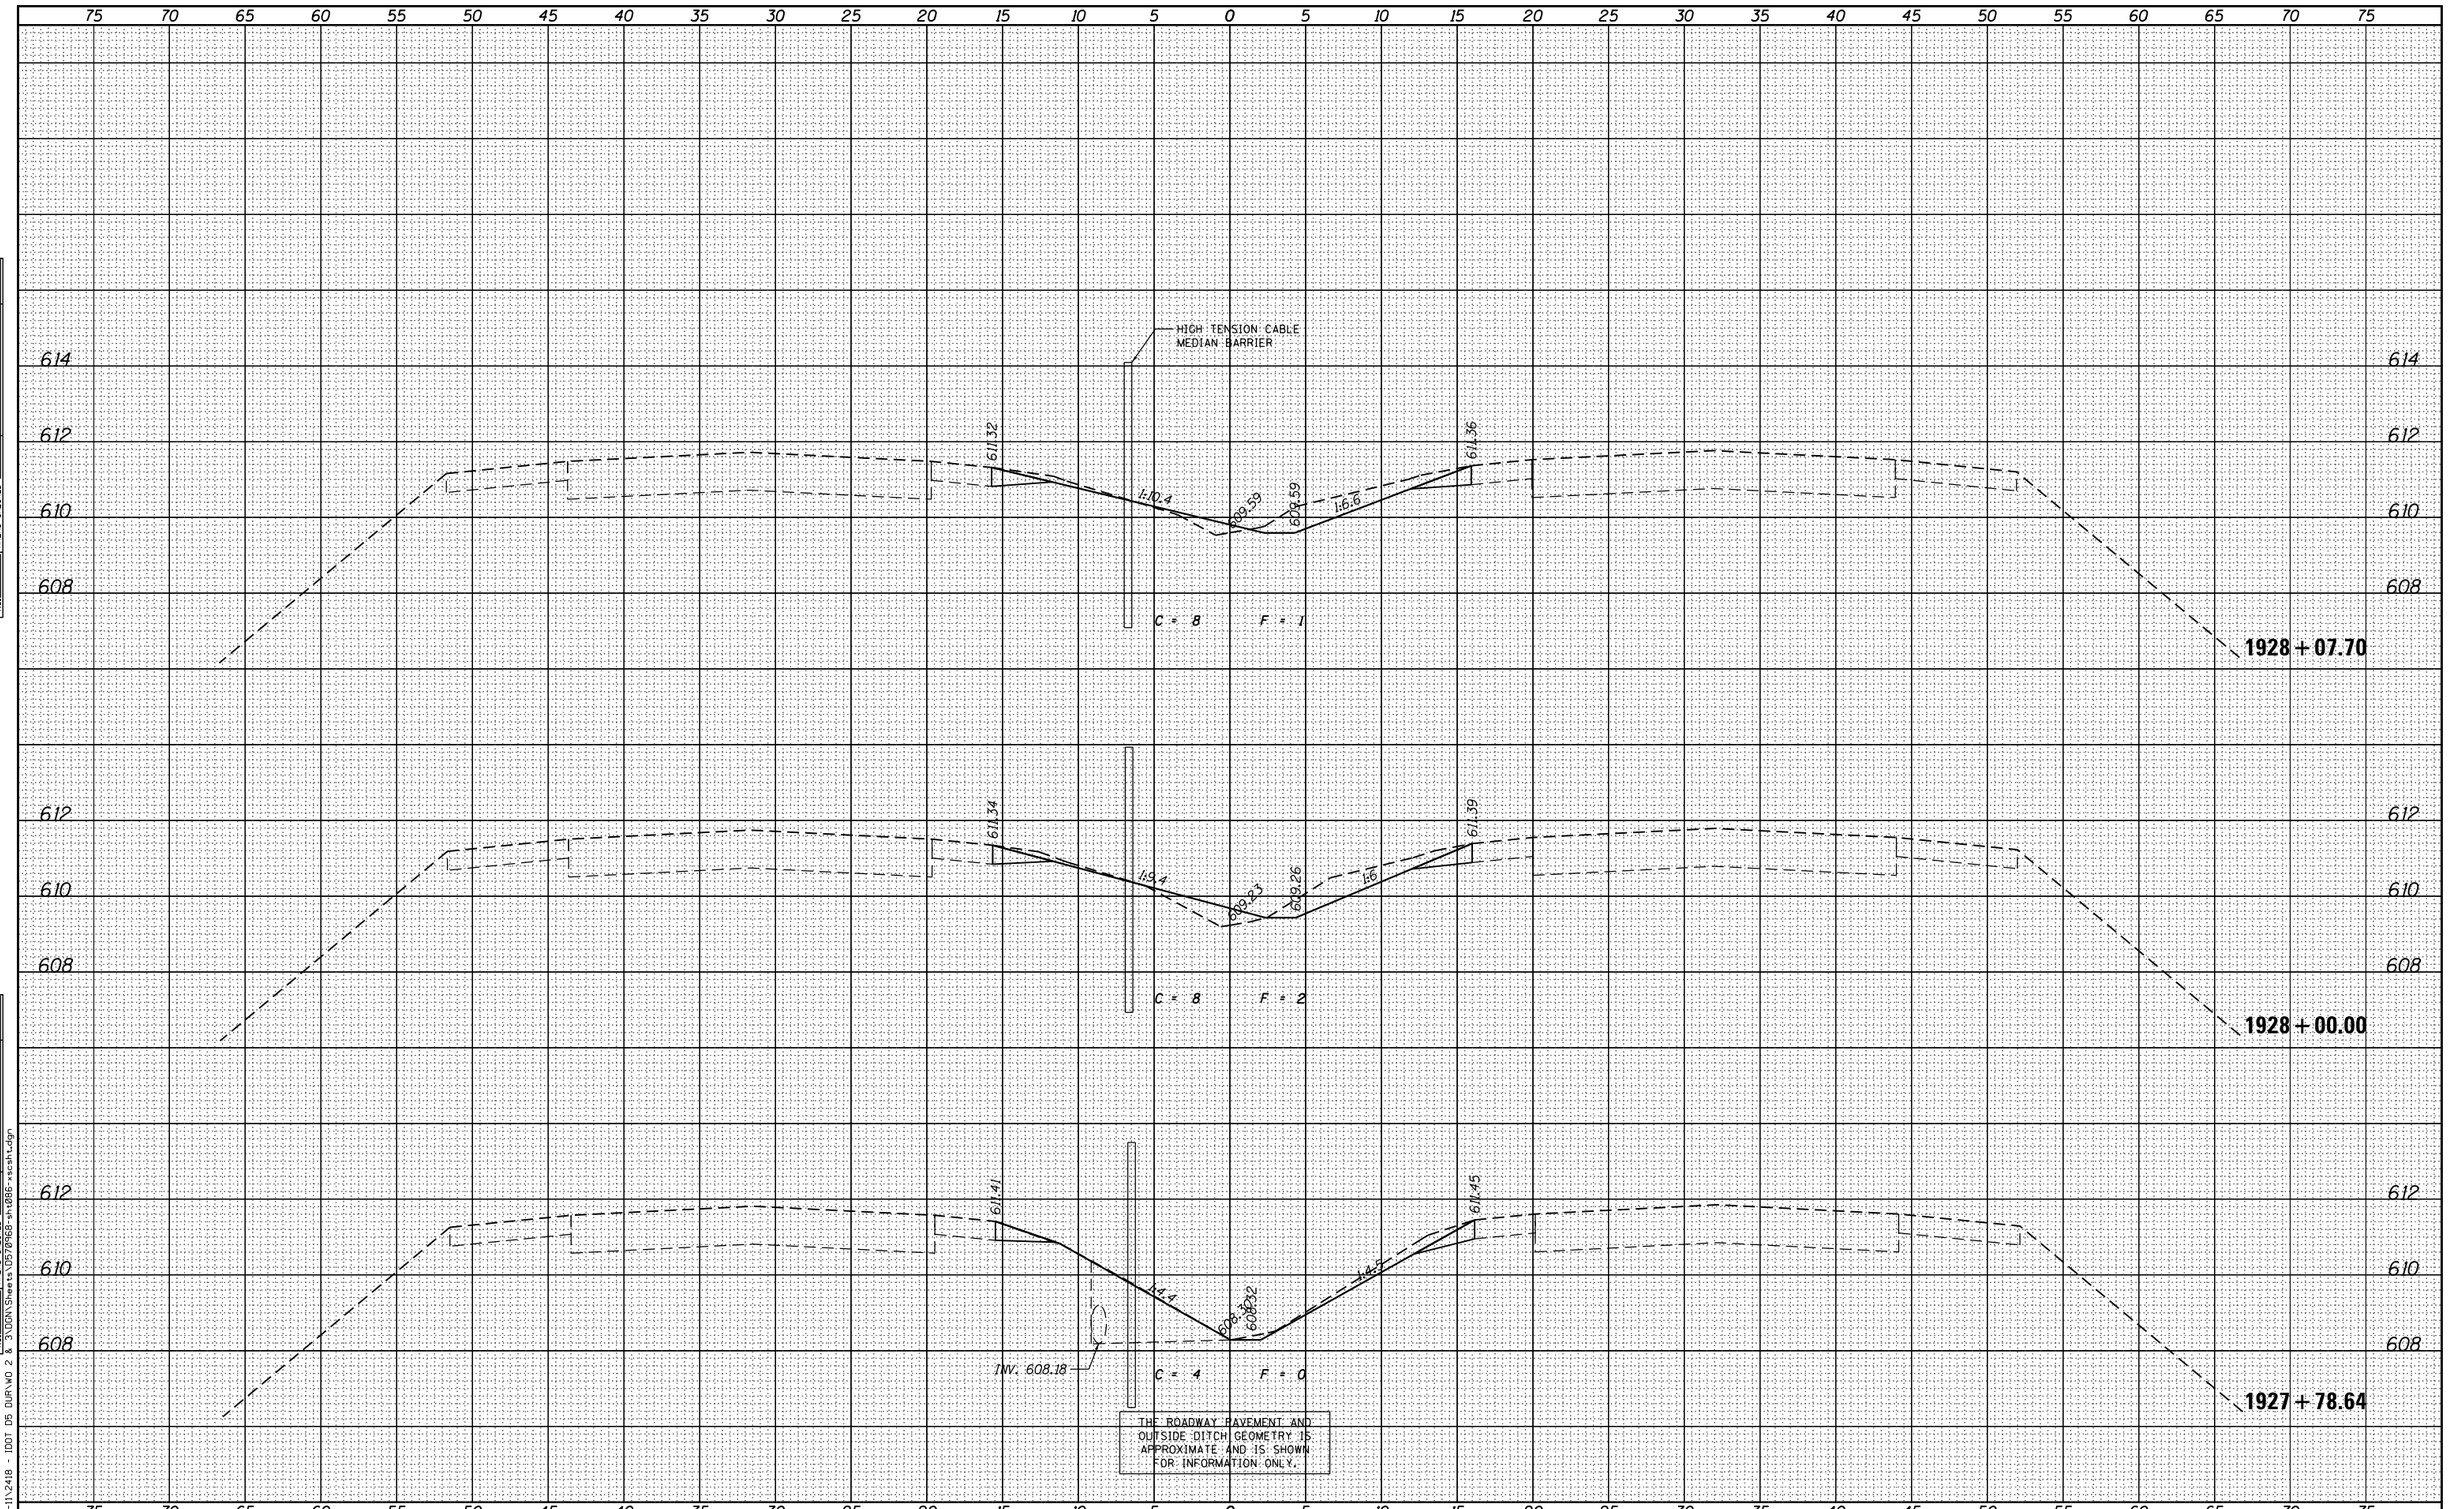

FINAL SURVEY	NOTE BOOK	NO.
	SURVEYED	
	PLOTTED	
	TEMPLATE	
	AREAS	
	AREAS CHECKED	

BY	DATE

ORIGINAL SURVEY	NOTE BOOK	NO.
	SURVEYED	
	PLOTTED	
	TEMPLATE	
	AREAS	
	AREAS CHECKED	

BY	DATE

INFRASTRUCTURE ENGINEERING
33 West Monroe | Suite 1540 | Chicago, IL 60603
p 312.580.2100 | f 312.580.2165 | www.infrastructure-eng.com

FILE NAME = P:\P-11\2418 - IDOT D5 DUR\WO 2 & 3\DGN\Sheets\0570968-sht086-xscsht.dgn

FILE NAME =	USER NAME = jcrocker	DESIGNED - DR/LC	REVISED -
P:\P-11\2418 - IDOT D5 DUR\WO 2 & 3\DGN\Sheets\0570968-sht086-xscsht.dgn		DRAWN - LC	REVISED -
	PLOT SCALE = 10.0000 ' / in.	CHECKED - RB/KK	REVISED -
	PLOT DATE = 7/31/2012	DATE - 08/02/2012	REVISED -

STATE OF ILLINOIS
DEPARTMENT OF TRANSPORTATION

FAI 74 CROSS SECTIONS

SCALE: 1"=5' (H) 1"=2' (V) | SHEET 57 OF 161 SHEETS | STA. 1927+78.64 TO STA. 1928+07.70

F.A.I. RTE.	SECTION	COUNTY	TOTAL SHEETS	SHEET NO.
74	MEDIAN CABLE 2012-3	VERMILION	232	128
		CONTRACT NO. 70968		
		ILLINOIS FED. AID PROJECT		