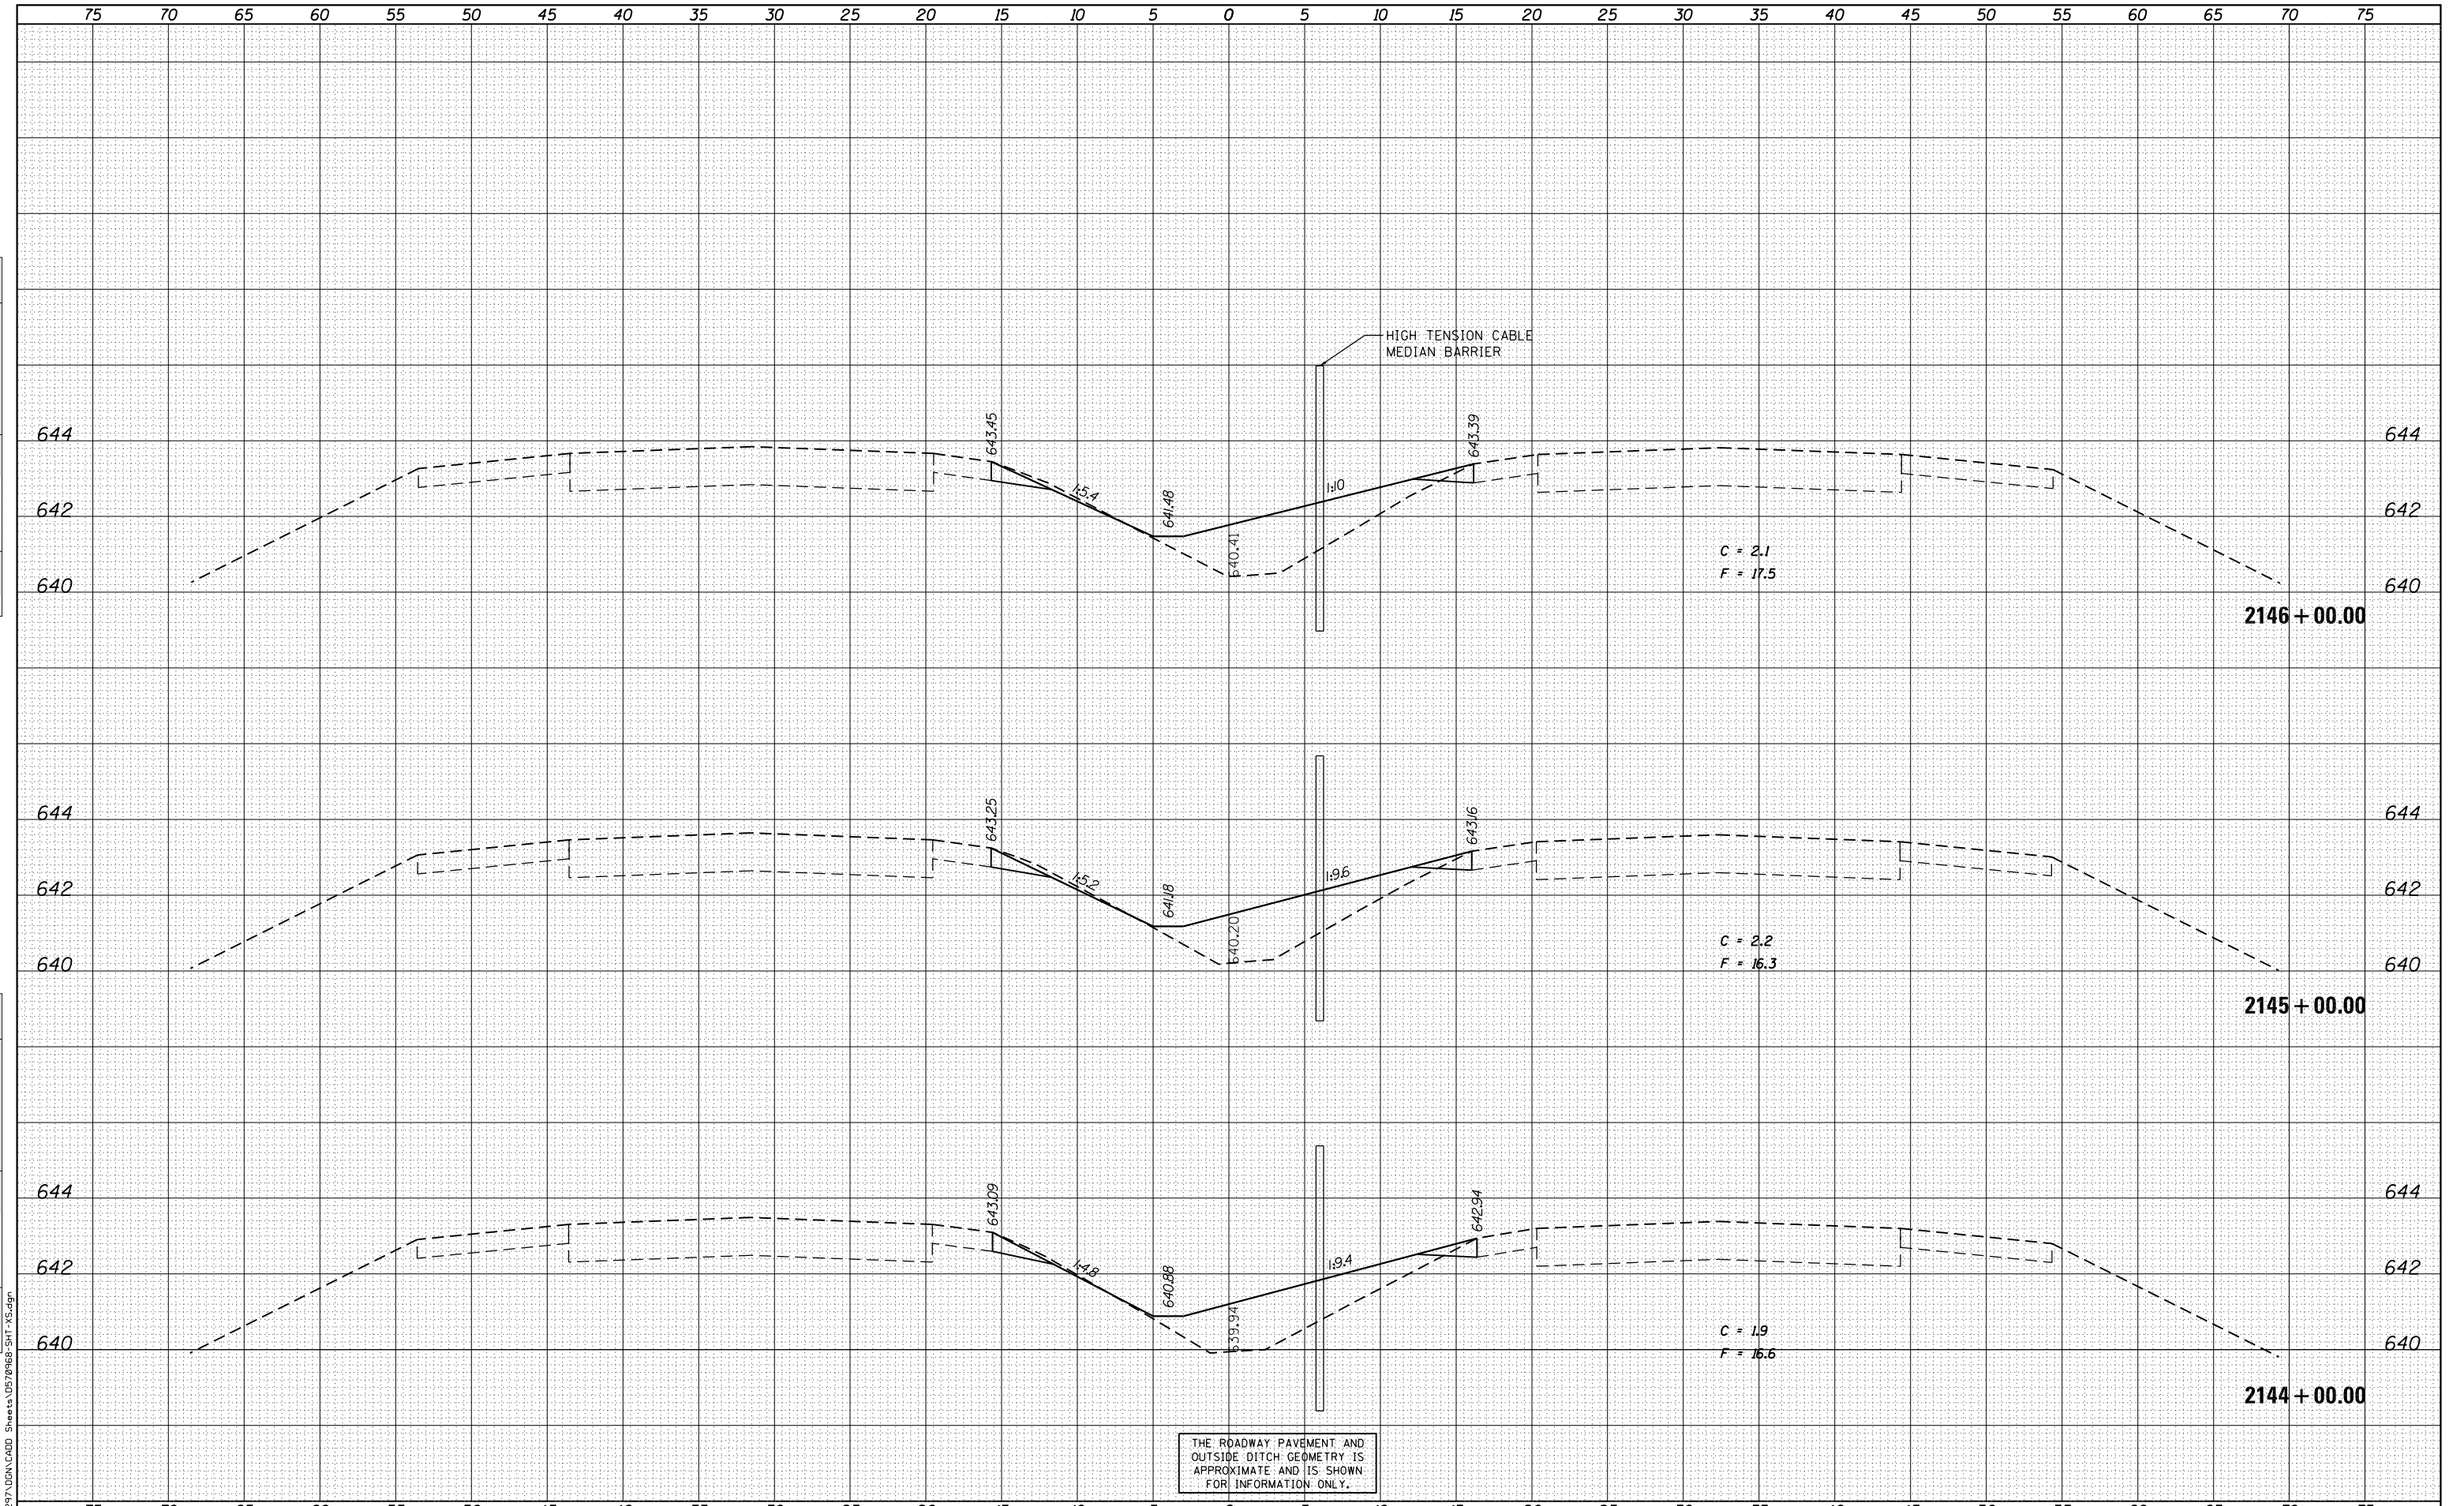


FINAL SURVEY / ORIGINAL SURVEY

| NO. | NOTE BOOK | PAGES | SURVEYED | PLOTTED | TEMPLATE | AREAS CHECKED | BY | DATE |
|---|---|---|---|---|---|---|---|---|
| | | | | | | | | |

FILE NAME = J:\297\DGN\CADD Sheets\D5T0968-SHT-XS.dgn

SINGH
CONSULTING ENGINEERS
www.singhinc.com

| | | |
|---|---|---|
| USER NAME = ryun | DESIGNED - VP | REVISED - |
| | DRAWN - VP | REVISED - |
| PLOT SCALE = 10.0000 ' / in. | CHECKED - IY | REVISED - |
| PLOT DATE = 7/31/2012 | DATE - 08/02/2012 | REVISED - |

**STATE OF ILLINOIS**
**DEPARTMENT OF TRANSPORTATION**

**FAI 74 CROSS SECTIONS**

SCALE: 1"=5' (H) 1"=2' (V) | SHEET 132 OF 161 SHEETS | STA. 2144+00.00 TO STA. 2146+00.00

| F.A.I. RTE. | SECTION | COUNTY | TOTAL SHEETS | SHEET NO. |
|---|---|---|---|---|
| 74 | MEDIAN CABLE 2012-3 | VERMILION | 232 | 203 |
| | | CONTRACT NO. 70968 | | |
| FED. ROAD DIST. NO. 5 | ILLINOIS | FED. AID PROJECT | | |