| FINAL SURVEY | BY | DATE |
|---|---|---|
| SURVEYED | | |
| PLOTTED | | |
| TEMPLATE | | |
| NOTE BOOK | | |
| AREAS | | |
| NO. | AREAS CHECKED | |

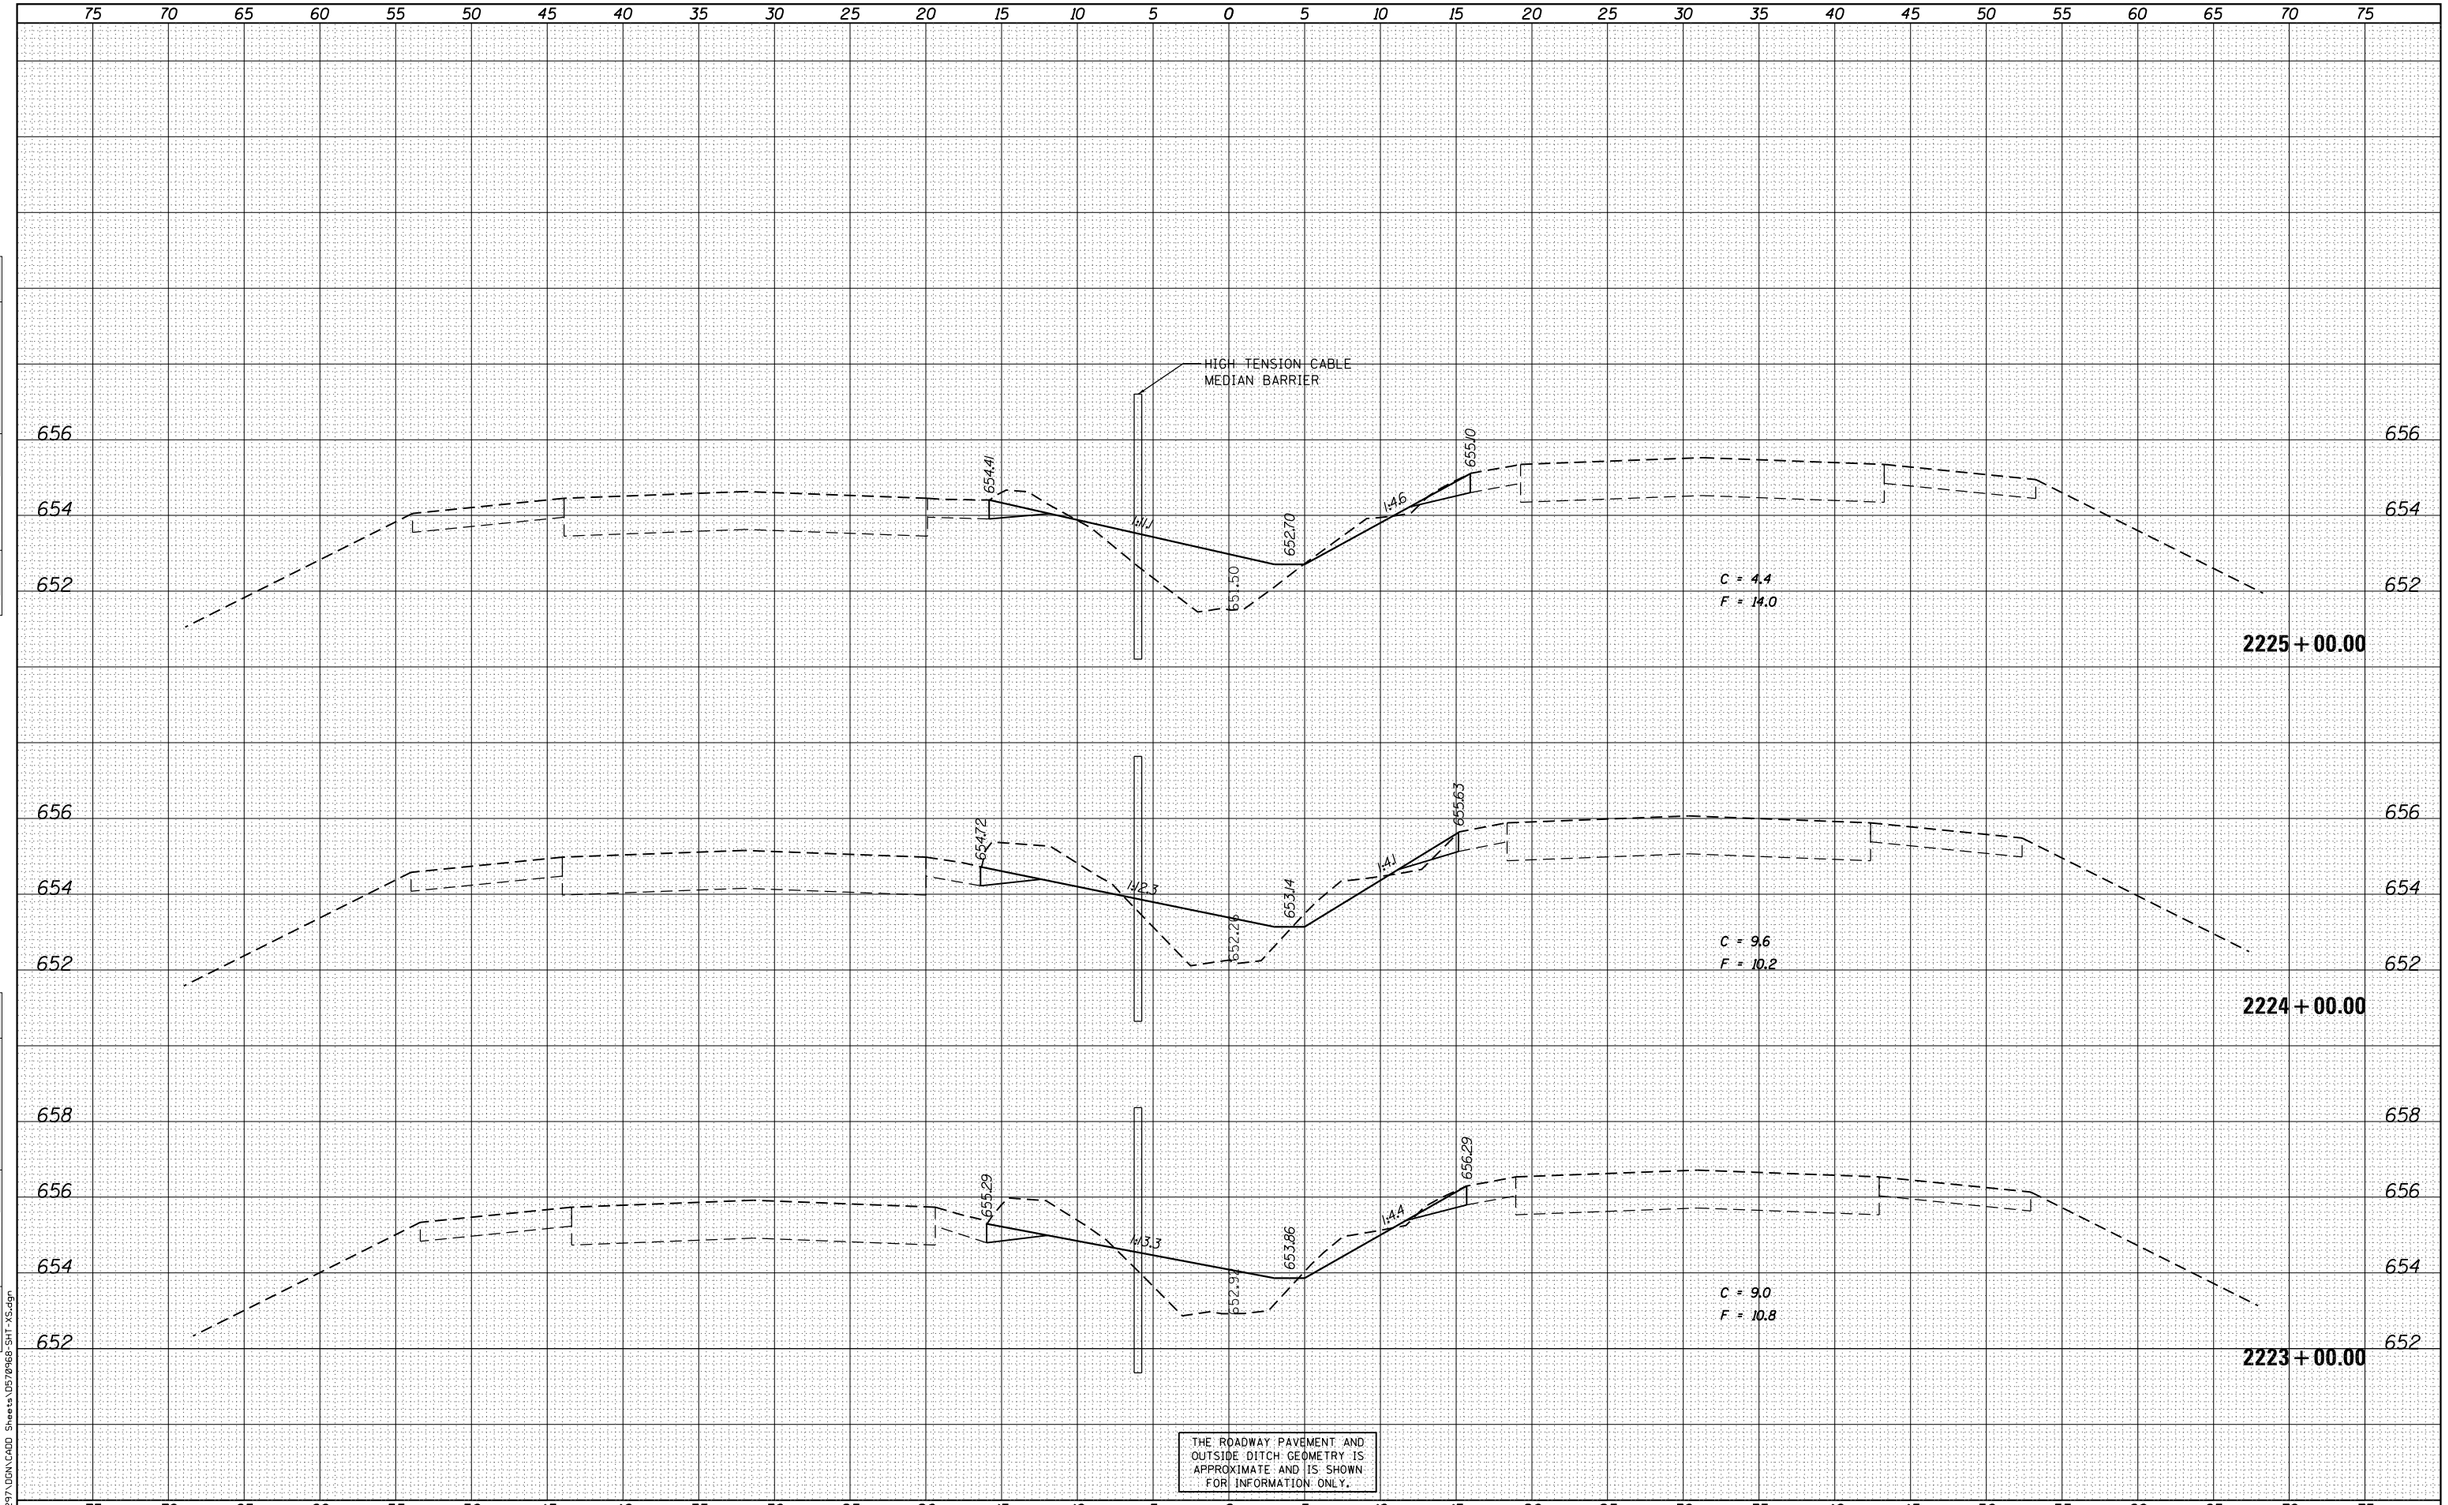


THE ROADWAY PAVEMENT AND OUTSIDE DITCH GEOMETRY IS APPROXIMATE AND IS SHOWN FOR INFORMATION ONLY.

| ORIGINAL SURVEY | BY | DATE |
|---|---|---|
| SURVEYED | | |
| PLOTTED | | |
| TEMPLATE | | |
| NOTE BOOK | | |
| AREAS | | |
| NO. | AREAS CHECKED | |

FILE NAME = J:\297\DGN\CADD Sheets\D5780968-SHT-XS.dgn

**SINGH**
CONSULTING ENGINEERS
www.singhinc.com

| | | |
|---|---|---|
| USER NAME = iyun | DESIGNED - VP | REVISED - |
| | DRAWN - VP | REVISED - |
| PLOT SCALE = 10.0000 ' / in. | CHECKED - IY | REVISED - |
| PLOT DATE = 7/31/2012 | DATE - 08/02/2012 | REVISED - |

**STATE OF ILLINOIS**
**DEPARTMENT OF TRANSPORTATION**

**FAI 74 CROSS SECTIONS**

SCALE: 1"=5' (H) 1"=2' (V) | SHEET 159 OF 161 SHEETS | STA. 2223+00.00 TO STA. 2225+00.00

| F.A.I. RTE. | SECTION | COUNTY | TOTAL SHEETS | SHEET NO. |
|---|---|---|---|---|
| 74 | MEDIAN CABLE 2012-3 | VERMILION | 232 | 230 |
| | | CONTRACT NO. 70968 | | |
| FED. ROAD DIST. NO. 5 | ILLINOIS | FED. AID PROJECT | | |