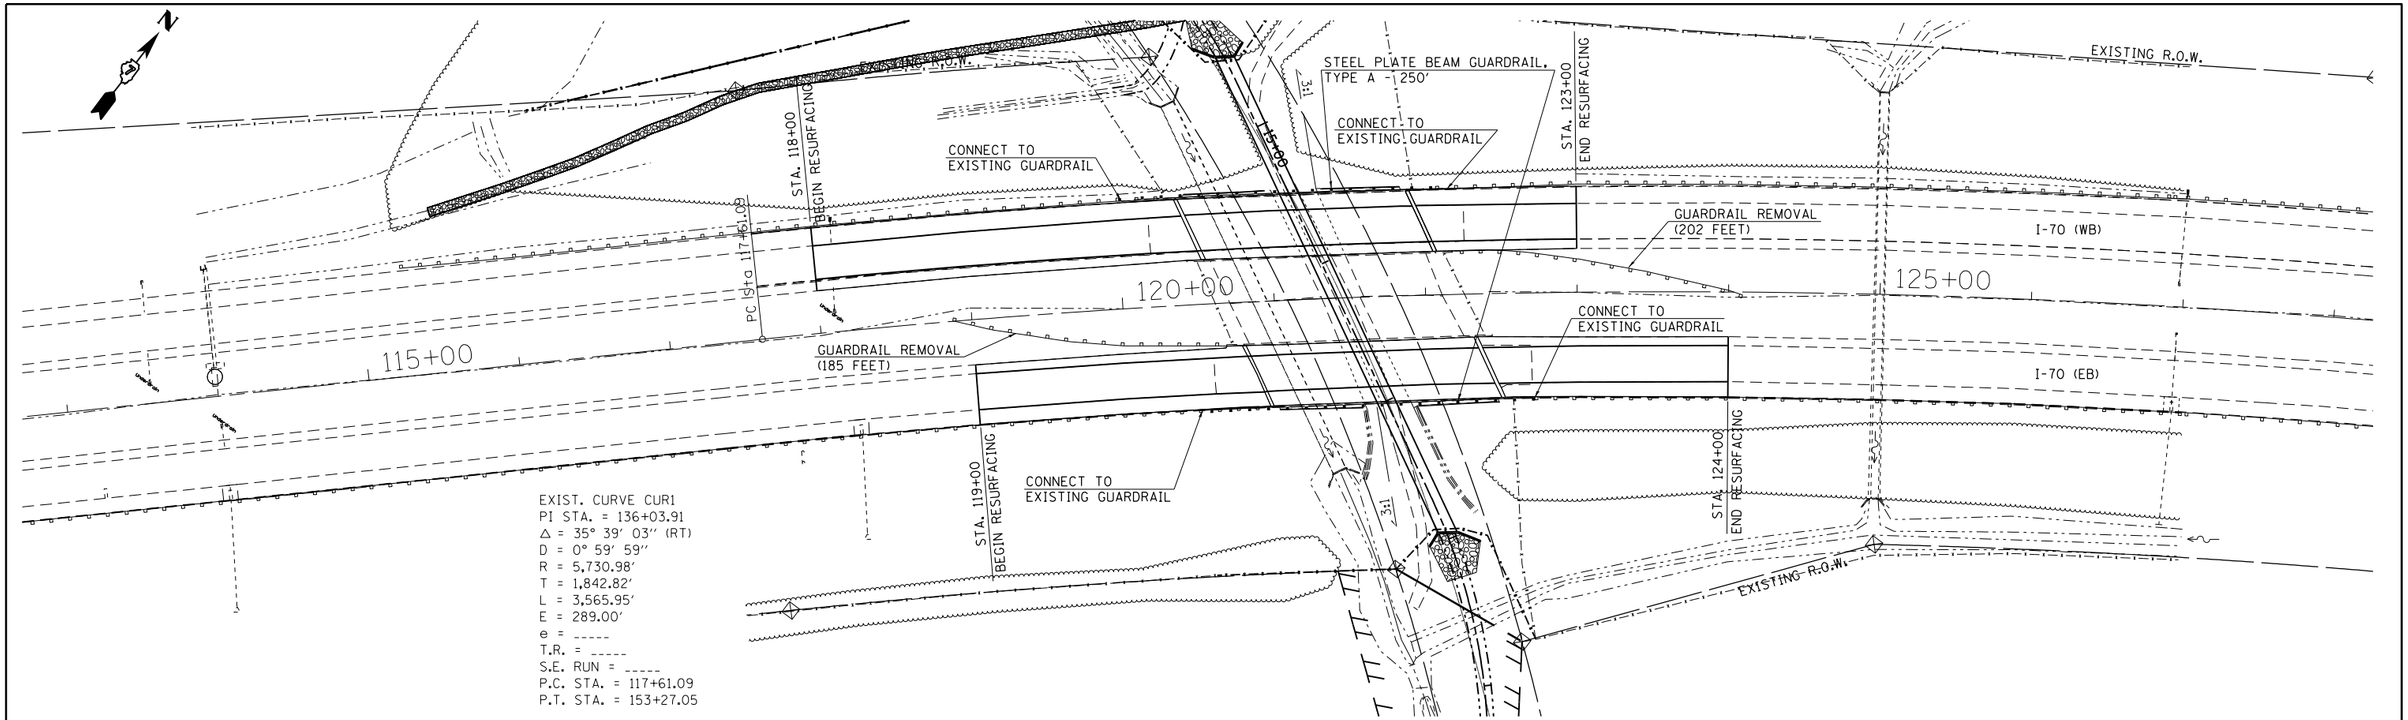

PLAN — SURVEYED / PLOTTED / ALIGNMENT CHECKED / RT. OF WAY CHECKED / CADD FILE NAME / NOTE BOOK / NO. / BY / DATE

PROFILE — SURVEYED / PLOTTED / GRADE CHECKED / BM. NOTED / STRUCTURE NOTATNS CHKD / NOTE BOOK / NO. / BY / DATE

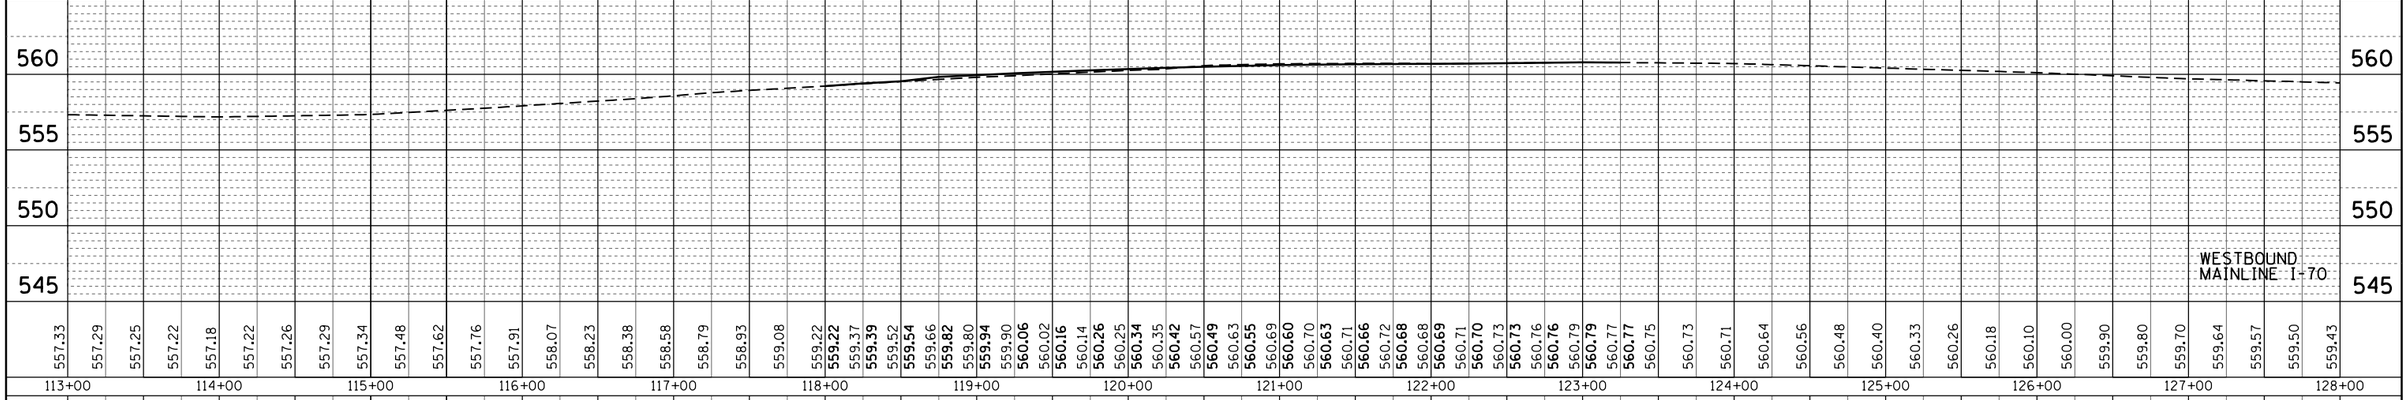

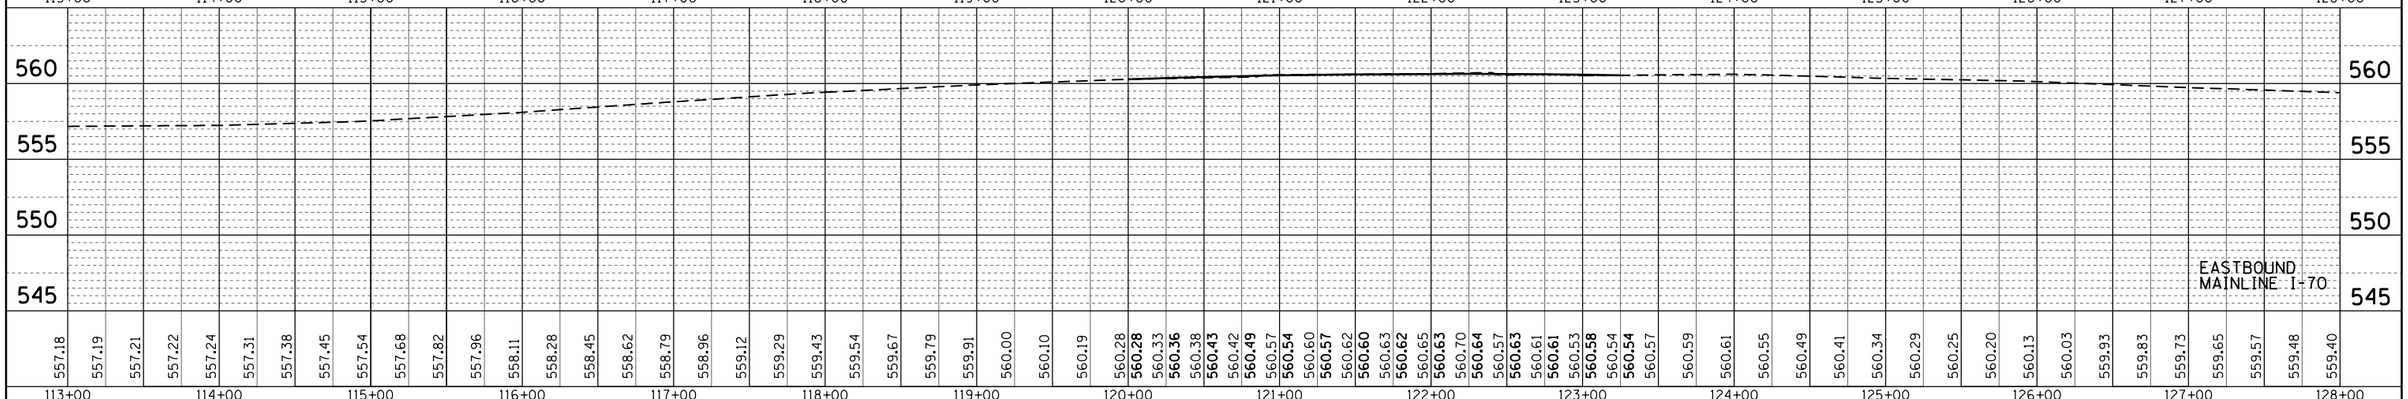

FILE NAME = c:\pw_work\pwidot\steffenmk\d0186453\d774466-sht-plan.dgn	USER NAME = steffenmk	DESIGNED -	REVISED -
		CHECKED -	REVISED -
Default	PLOT SCALE = 100.0000 ' / in.	DRAWN -	REVISED -
	PLOT DATE = 8/20/2012	CHECKED -	REVISED -

STATE OF ILLINOIS
DEPARTMENT OF TRANSPORTATION

S.N. 018-0045 & 018-0046
PLAN & PROFILE

SCALE: 50 | SHEET 1 OF 1 SHEETS | STA. 113+00 TO STA. 128+00

F.A.I. RTE.	SECTION	COUNTY	TOTAL SHEETS	SHEET NO.
70	•	CUMBERLAND	147	23
		CONTRACT NO. 74466		
	ILLINOIS	FED. AID PROJECT		

• (18-47-VB)K,(18-47B,18-47HB)BR