FINAL SURVEY	NOTE BOOK	NO.
SURVEYED	BY	
PLOTTED		
TEMPLATE		
AREAS		
AREAS CHECKED	DATE	

ORIGINAL SURVEY	NOTE BOOK	NO.
SURVEYED	BY	
PLOTTED		
TEMPLATE		
AREAS		
AREAS CHECKED	DATE	

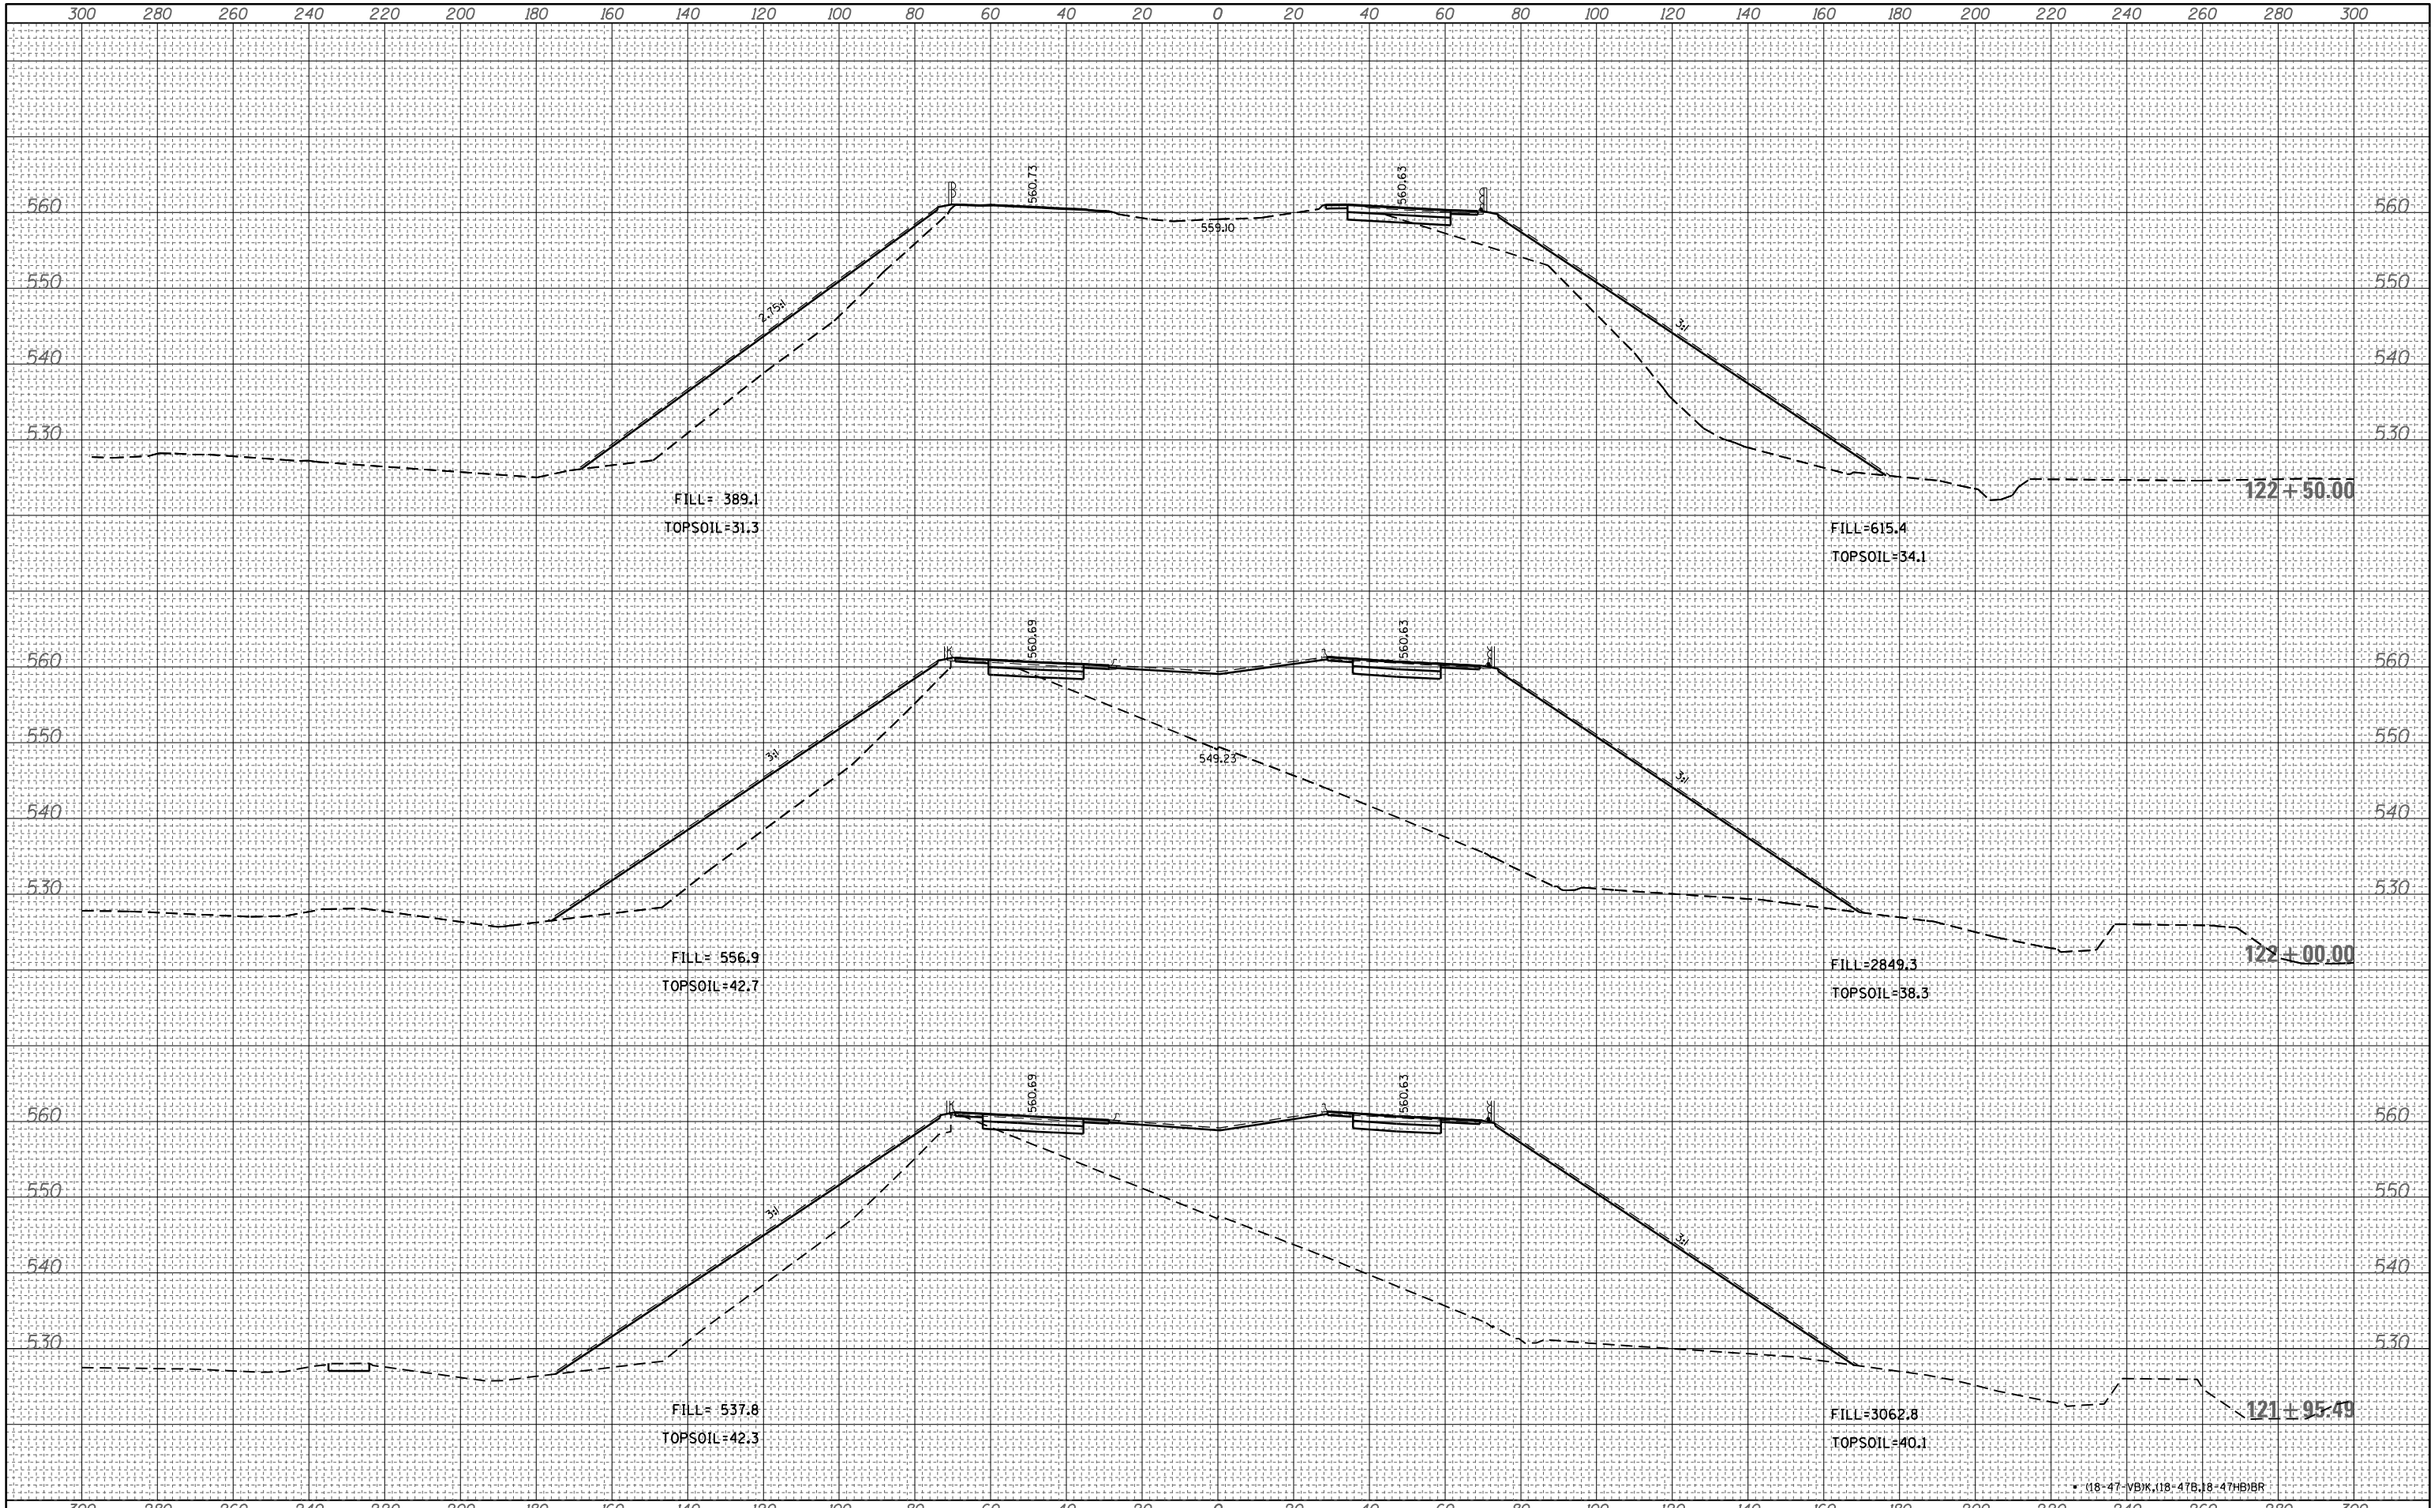

▪ (18-47-VB)K,(18-47B,18-47HB)BR

FILE NAME = c:\pw_work\pwidot\steffenmk\d0186453\D774466-sht-xssht.dgn	USER NAME = steffenmk	DESIGNED -	REVISED -
		DRAWN -	REVISED -
	PLOT SCALE = 40.0000 ' / in.	CHECKED -	REVISED -
Default	PLOT DATE = 8/20/2012	DATE -	REVISED -

STATE OF ILLINOIS
DEPARTMENT OF TRANSPORTATION

CROSS SECTIONS
(MAINLINE)

SCALE: 20 | SHEET 6 OF 8 SHEETS | STA. 121+95.49 | TO STA. 122+50.00

F.A.I. RTE.	SECTION	COUNTY	TOTAL SHEETS	SHEET NO.
70	•	Cumberland	147	140
		CONTRACT NO. 74466		
		ILLINOIS FED. AID PROJECT		