FINAL SURVEY	NOTE BOOK	NO.
	SURVEYED	BY
	PLOTTED	
	TEMPLATE	
	AREAS	
	AREAS CHECKED	DATE

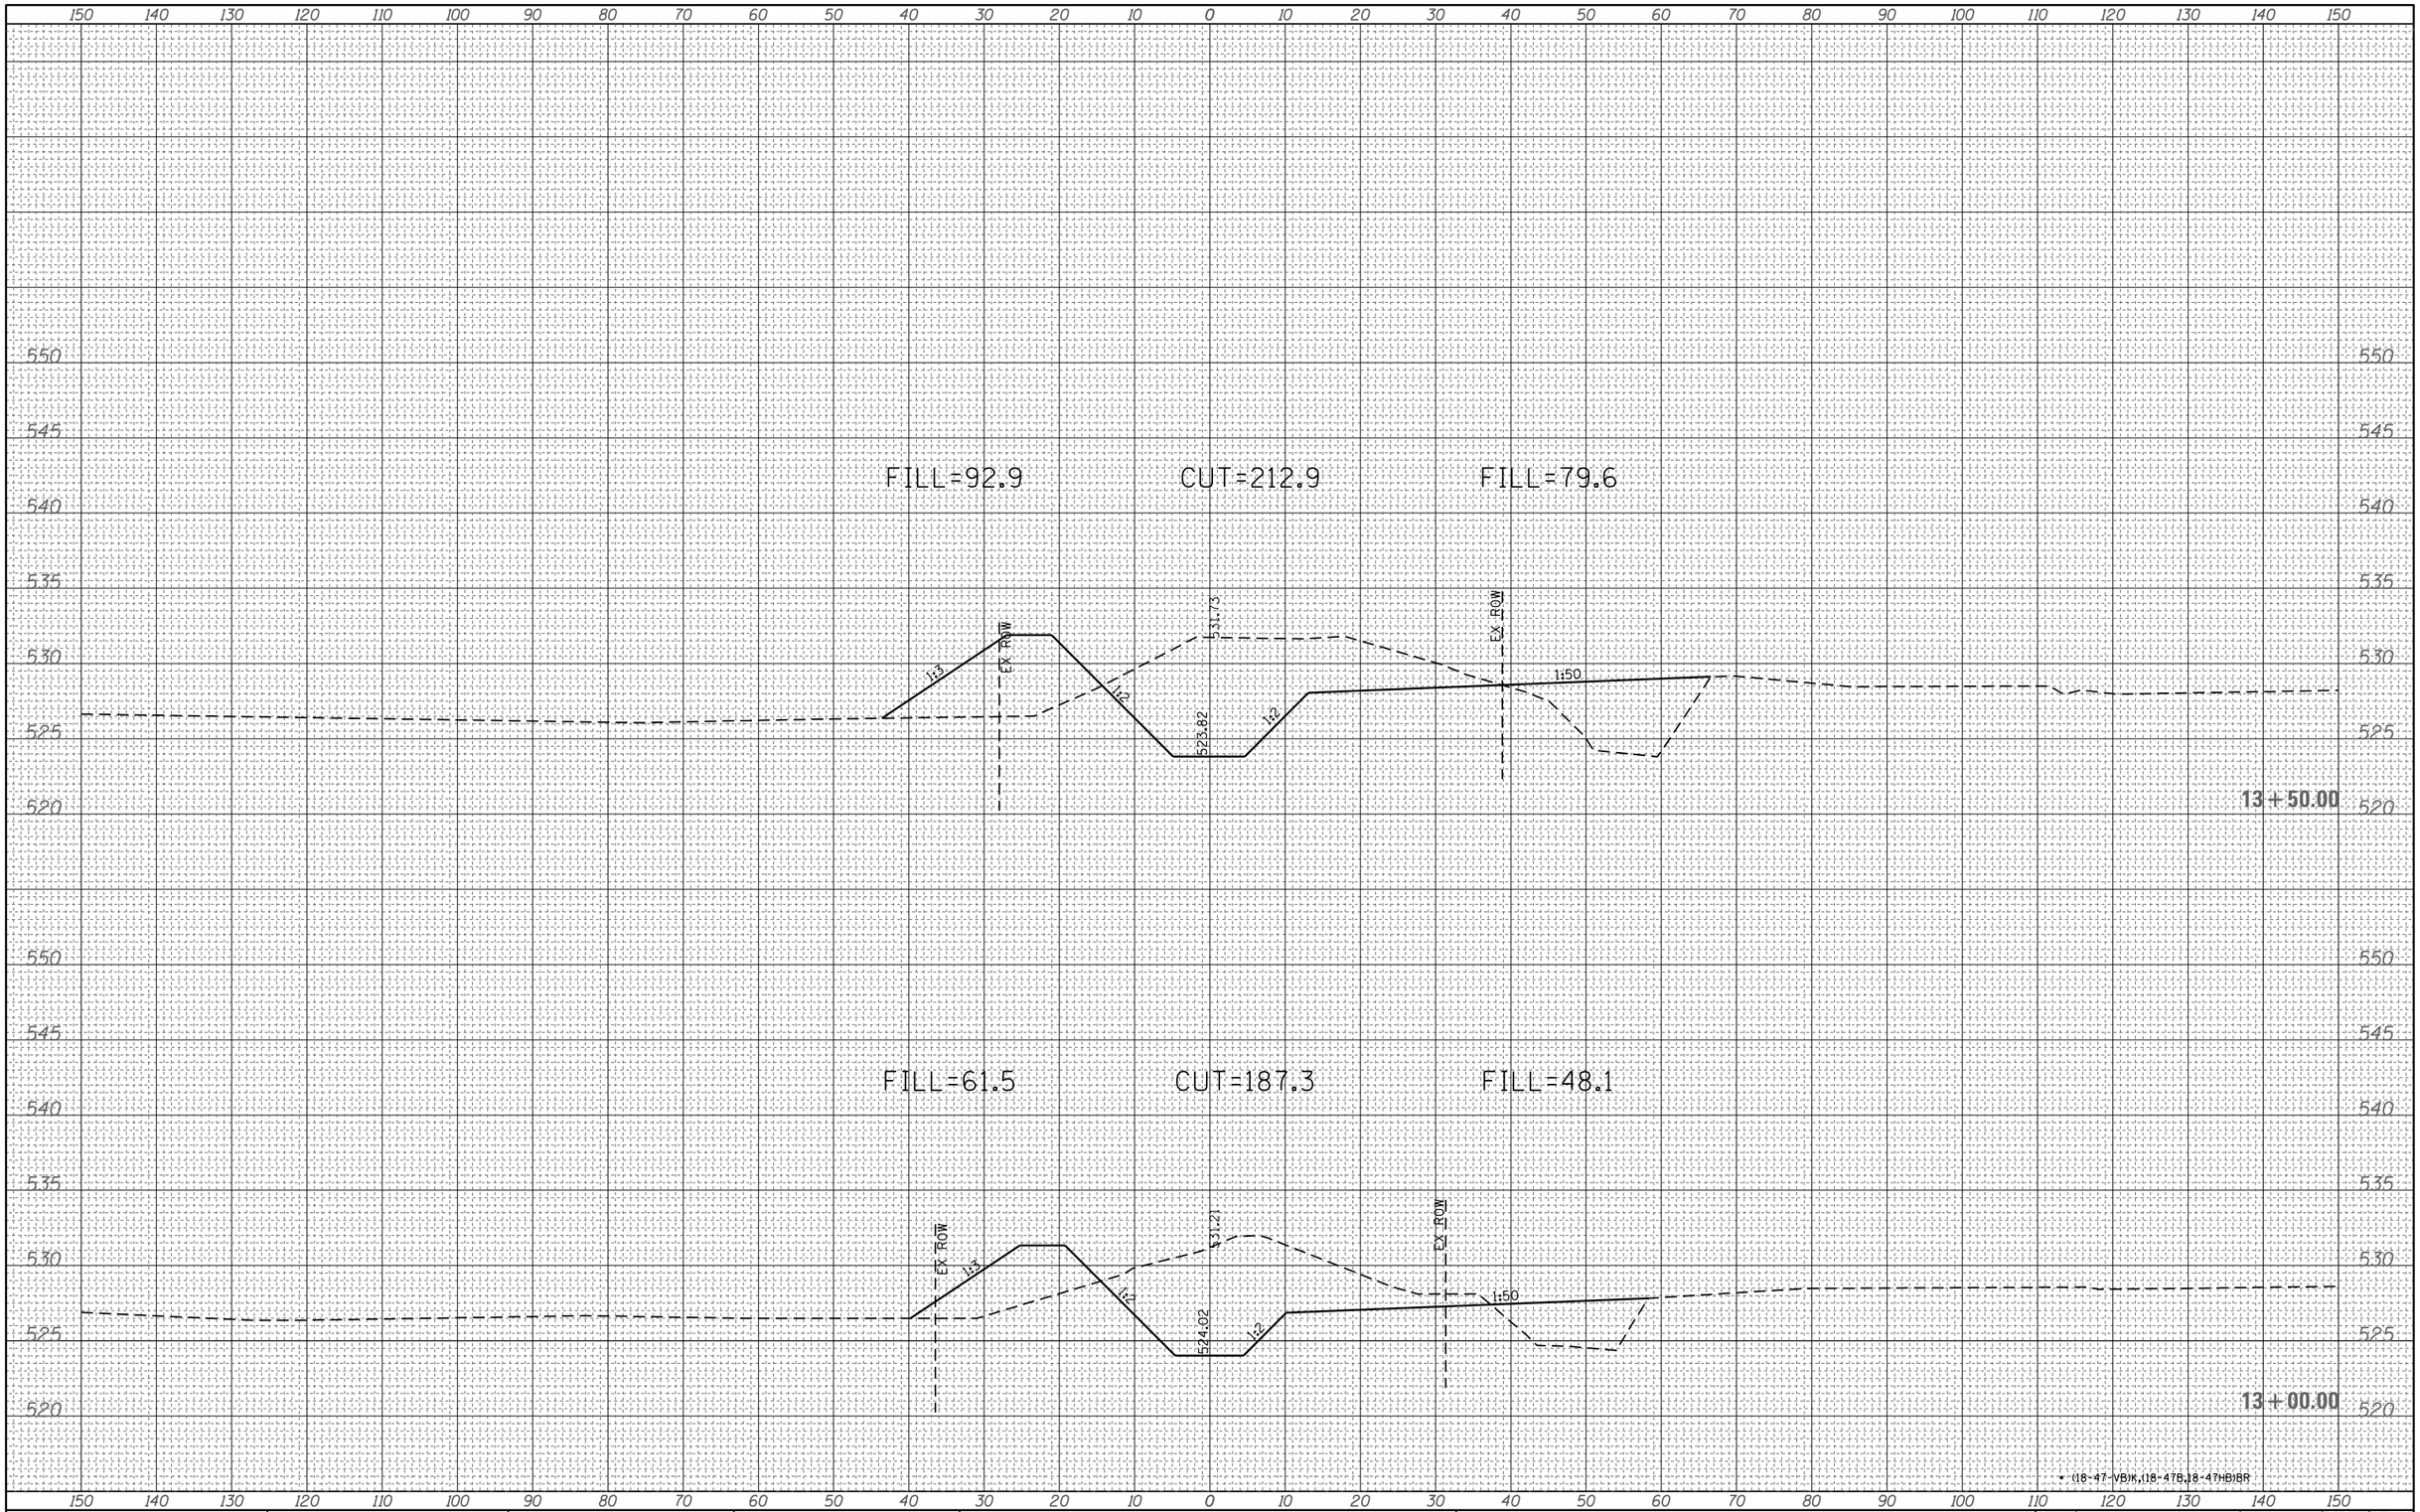

ORIGINAL SURVEY	NOTE BOOK	NO.
	SURVEYED	BY
	PLOTTED	
	TEMPLATE	
	AREAS	
	AREAS CHECKED	DATE

• (18-47-VB)K,(18-47B,18-47HB)BR

FILE NAME = c:\pw_work\pwidot\steffenmk\d0186453\D774466-sht-channelxssht.dgn	USER NAME = steffenmk	DESIGNED -	REVISED -
	PLOT SCALE = 20.0000 ' / in.	DRAWN -	REVISED -
Default	PLOT DATE = 8/20/2012	CHECKED -	REVISED -
		DATE -	REVISED -

STATE OF ILLINOIS
DEPARTMENT OF TRANSPORTATION

CROSS SECTIONS

SCALE: 10 | SHEET 2 OF 5 SHEETS | STA. 13+00.00 | TO STA.13+50.00

F.A.I. RTE.	SECTION	COUNTY	TOTAL SHEETS	SHEET NO.
70	•	Cumberland	147	144
		CONTRACT NO. 74466		
		ILLINOIS FED. AID PROJECT		