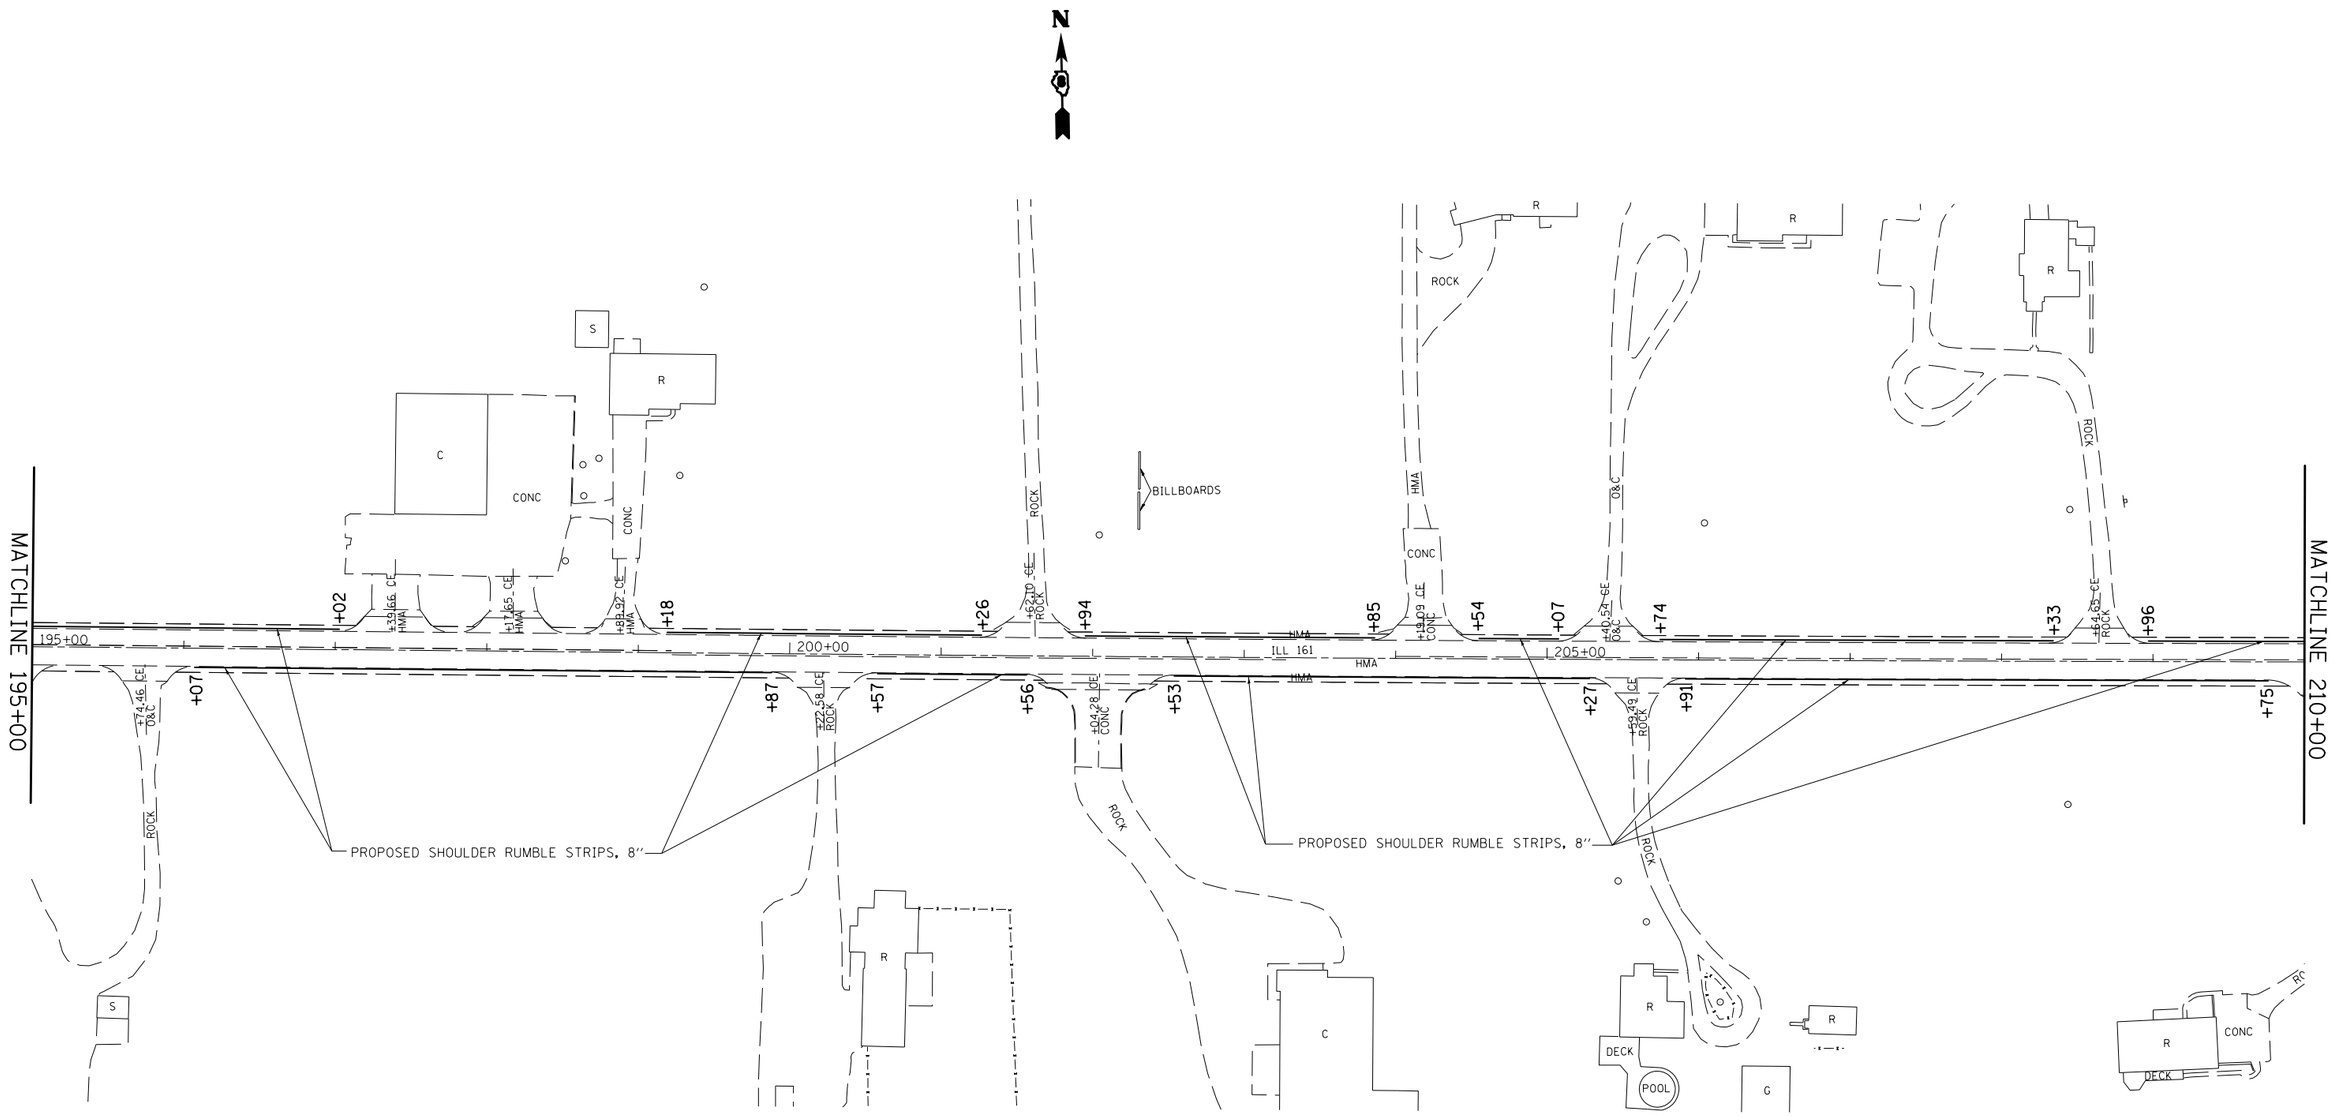

50′ 0 50′ 100′

SCALE: 1″ = 100′

FILE NAME = $FILE$	USER NAME = $USER$	DESIGNED -	REVISED -
		DRAWN -	REVISED -
	PLOT SCALE = $SCALE$	CHECKED -	REVISED -
	PLOT DATE = $DATE$	DATE -	REVISED -

STATE OF ILLINOIS
DEPARTMENT OF TRANSPORTATION

PLAN VIEW

SCALE: | SHEET NO. 6 OF 25 SHEETS | STA. 195+00 TO STA. 210+00

F.A.P RTE.	SECTION	COUNTY	TOTAL SHEETS	SHEET NO.
805	(101,102,61-1-1)I-1	MARION	30	11
		CONTRACT NO. 76F98		
FED. ROAD DIST. NO.	ILLINOIS	FED. AID PROJECT		