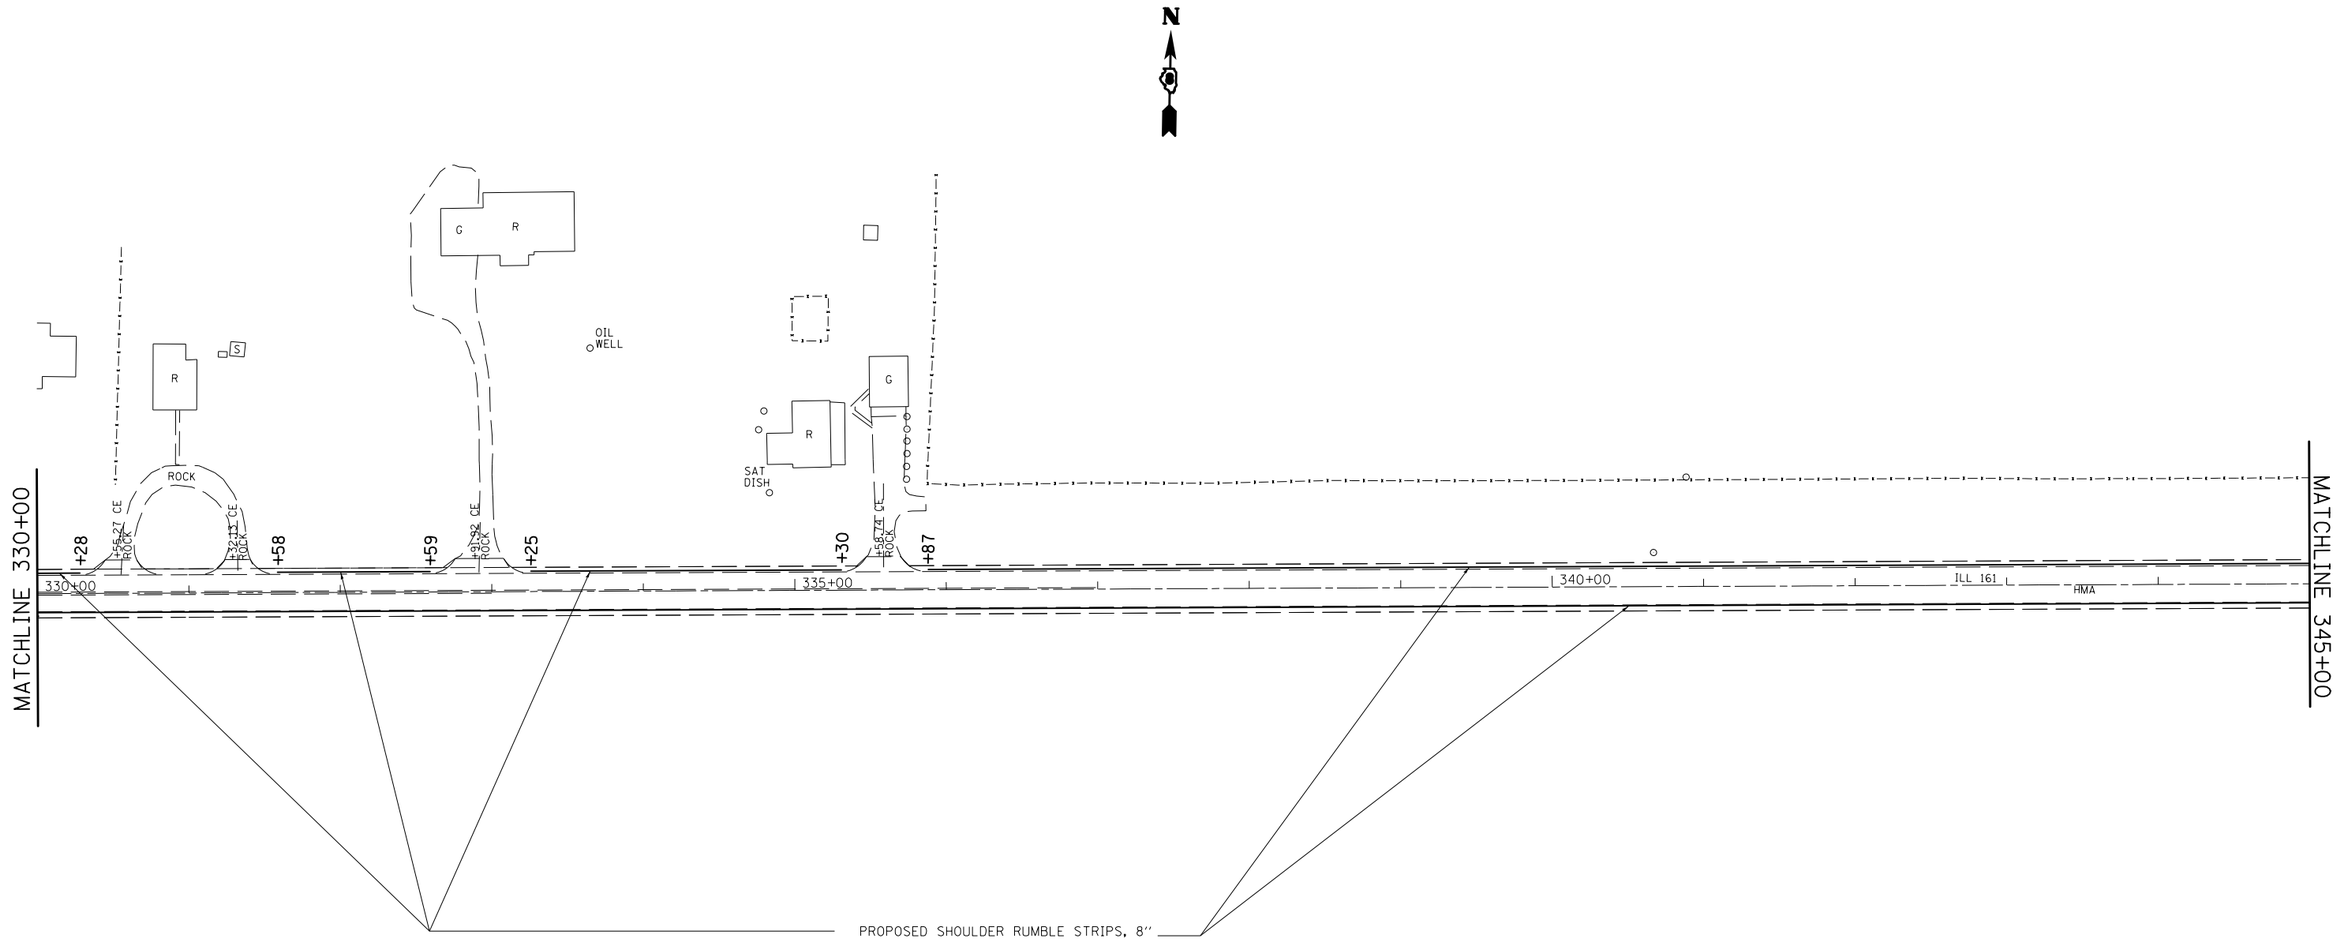

119 BENCHMARK
R.R. SPIKE IN POWER POLE ON
NORTH SIDE OF IL 161.
ELEV. = 534.22, STA. 342+00; 71' LT

50' 0 50' 100'
SCALE: 1'' = 50'

FILE NAME = $FILEL$	USER NAME = $USER$	DESIGNED -	REVISED -
		DRAWN -	REVISED -
	PLOT SCALE = $SCALE$	CHECKED -	REVISED -
	PLOT DATE = $DATE$	DATE -	REVISED -

STATE OF ILLINOIS
DEPARTMENT OF TRANSPORTATION

PLAN VIEW

SCALE: | SHEET NO. 15 OF 25 SHEETS | STA. 330+00 TO STA. 345+00

F.A.P RTE.	SECTION	COUNTY	TOTAL SHEETS	SHEET NO.
805	(101,102,61-1-1)I-1	MARION	30	20
		CONTRACT NO. 76F98		
FED. ROAD DIST. NO.	ILLINOIS	FED. AID PROJECT		