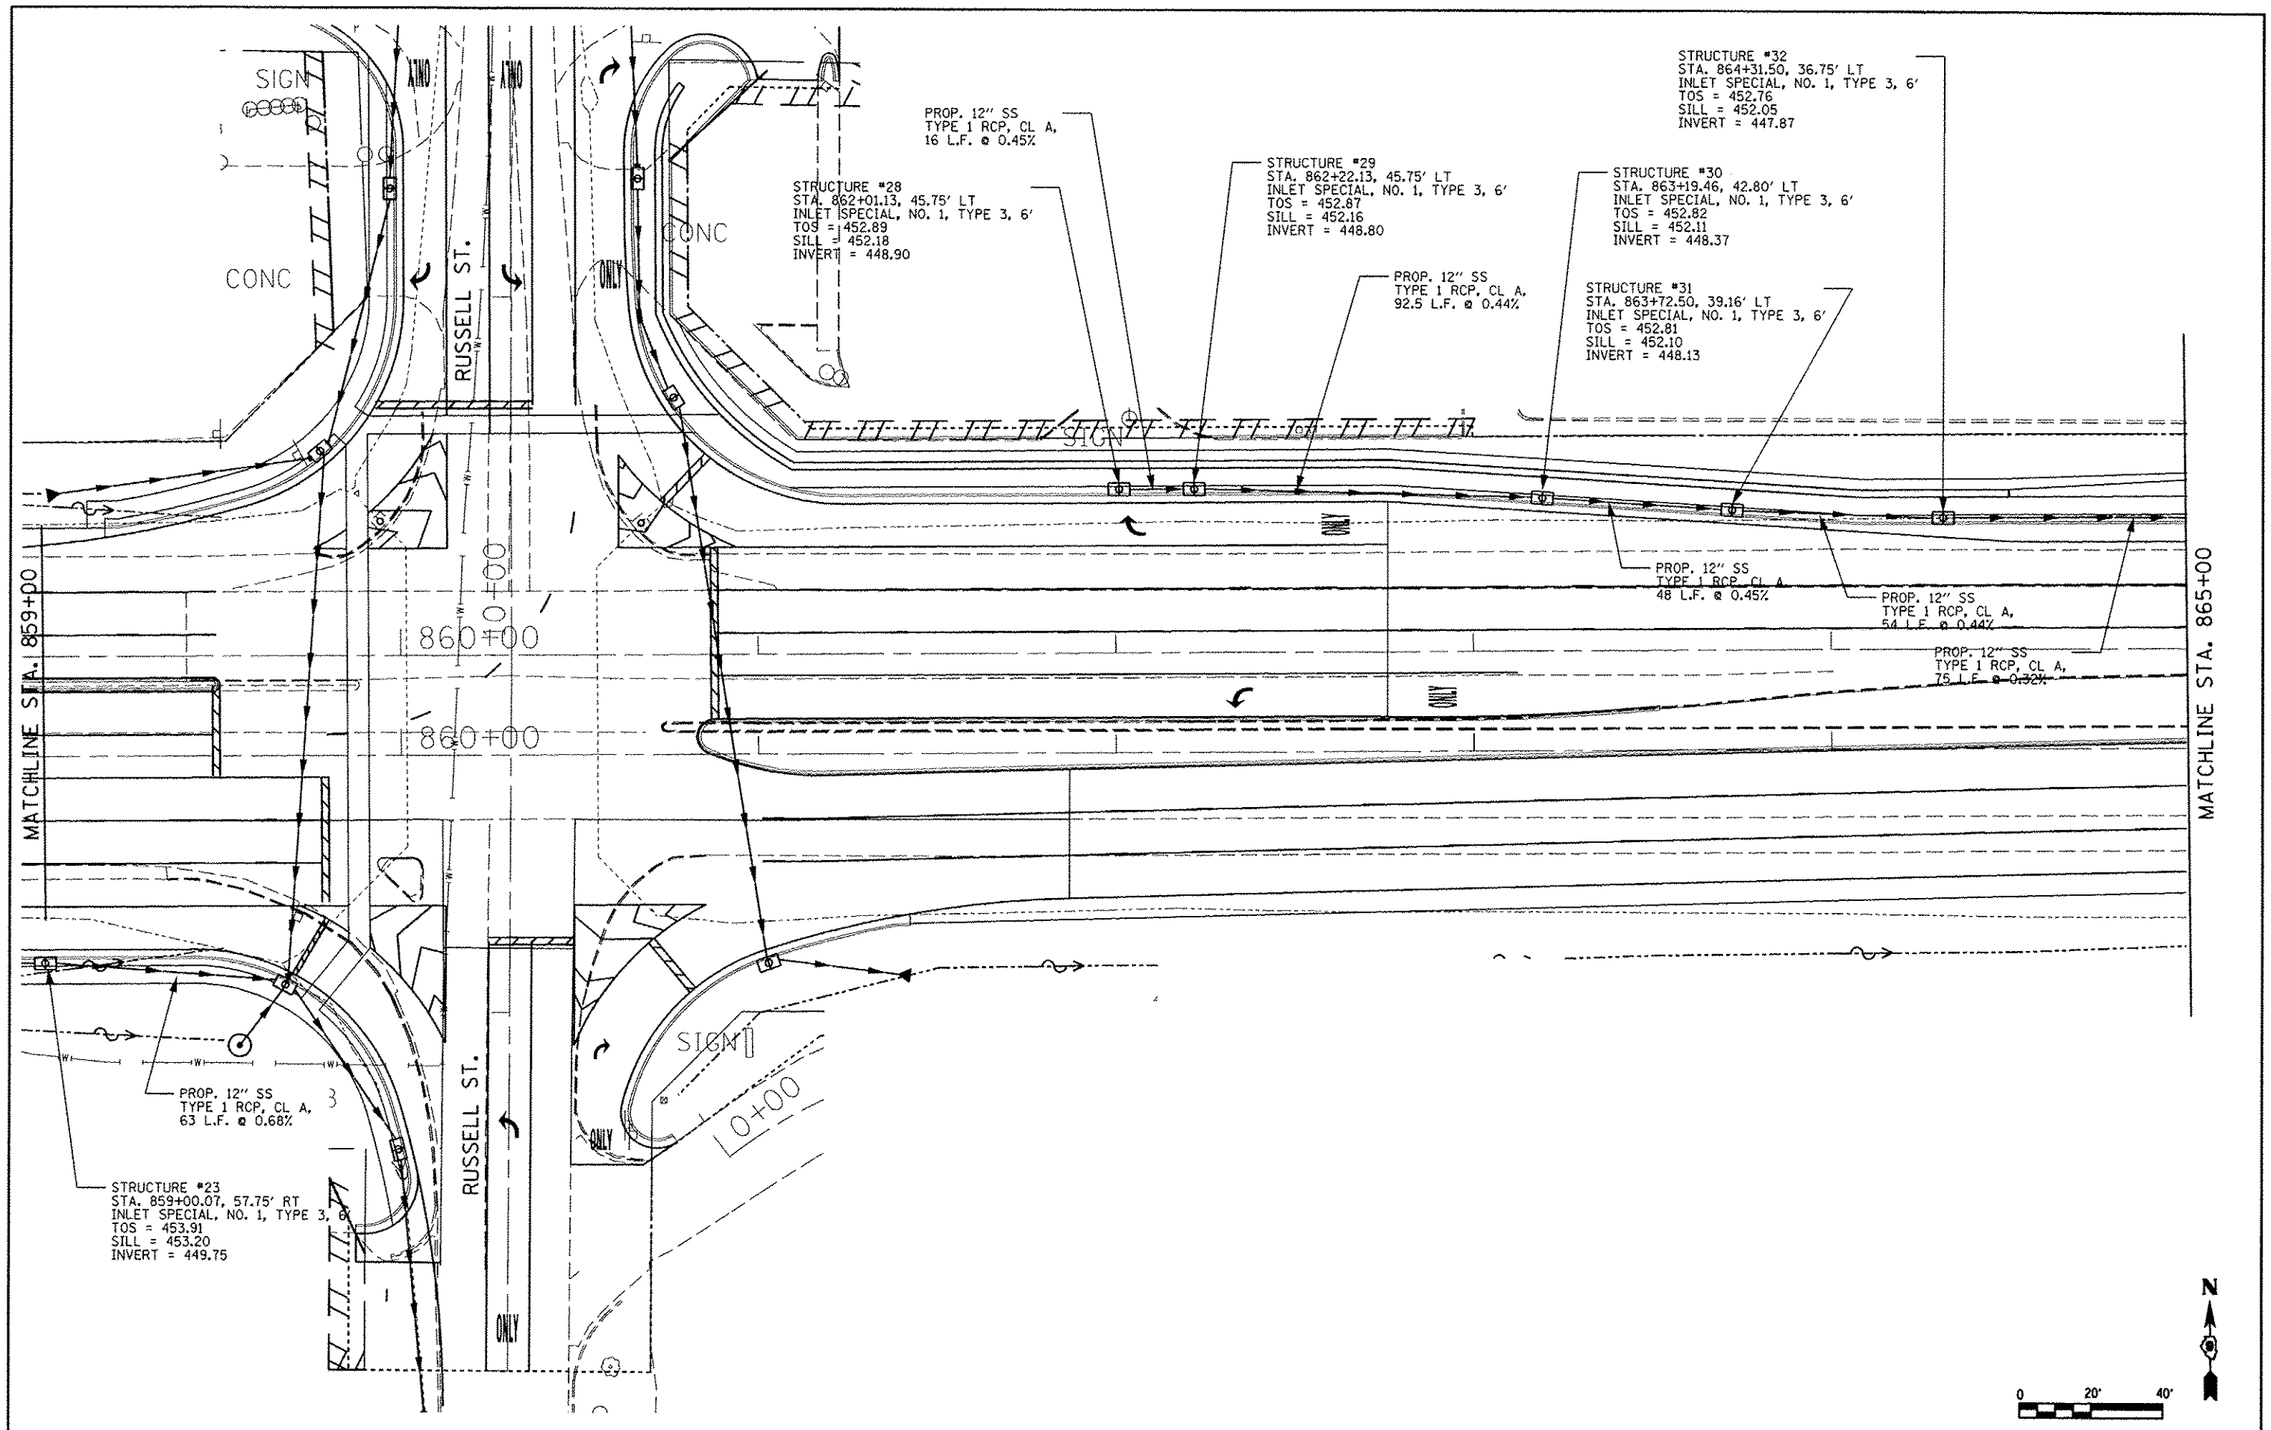


| | | | |
|---|---|---|---|
| FILE NAME = c:\pw_work\pwidot\kelleykd\d818451\78203-sht-drain.dgn | USER NAME = $USER$ | DESIGNED - | REVISED - |
| | | DRAWN - | REVISED - |
| | PLOT SCALE = 40.0000 ' / in. | CHECKED - | REVISED - |
| | PLOT DATE = 5/11/2012 | DATE - | REVISED - |

**STATE OF ILLINOIS**
**DEPARTMENT OF TRANSPORTATION**

**DRAINAGE PLAN SHEETS**
**IL 13**

SCALE: | SHEET NO. OF SHEETS | STA. TO STA.

| F.A.P. RTE. | SECTION | COUNTY | TOTAL SHEETS | SHEET NO. |
|---|---|---|---|---|
| 331 | (1X-1)R-5,RS-3,N-5,TS-4 | WILLIAMSON | 288 | 96 |

CONTRACT NO. 78203

ILLINOIS FED. AID PROJECT