PLAN | SURVEYED | DRAWN | PLOTTED | CHECKED | NOTE BOOK | NO. | BY | DATE | STRUCTURE NOTATIONS ADDED | CADD FILE NAME

PROFILE | SURVEYED | PLOTTED | CHECKED | NOTE BOOK | NO. | BY | DATE | STRUCTURE NOTATIONS ADDED

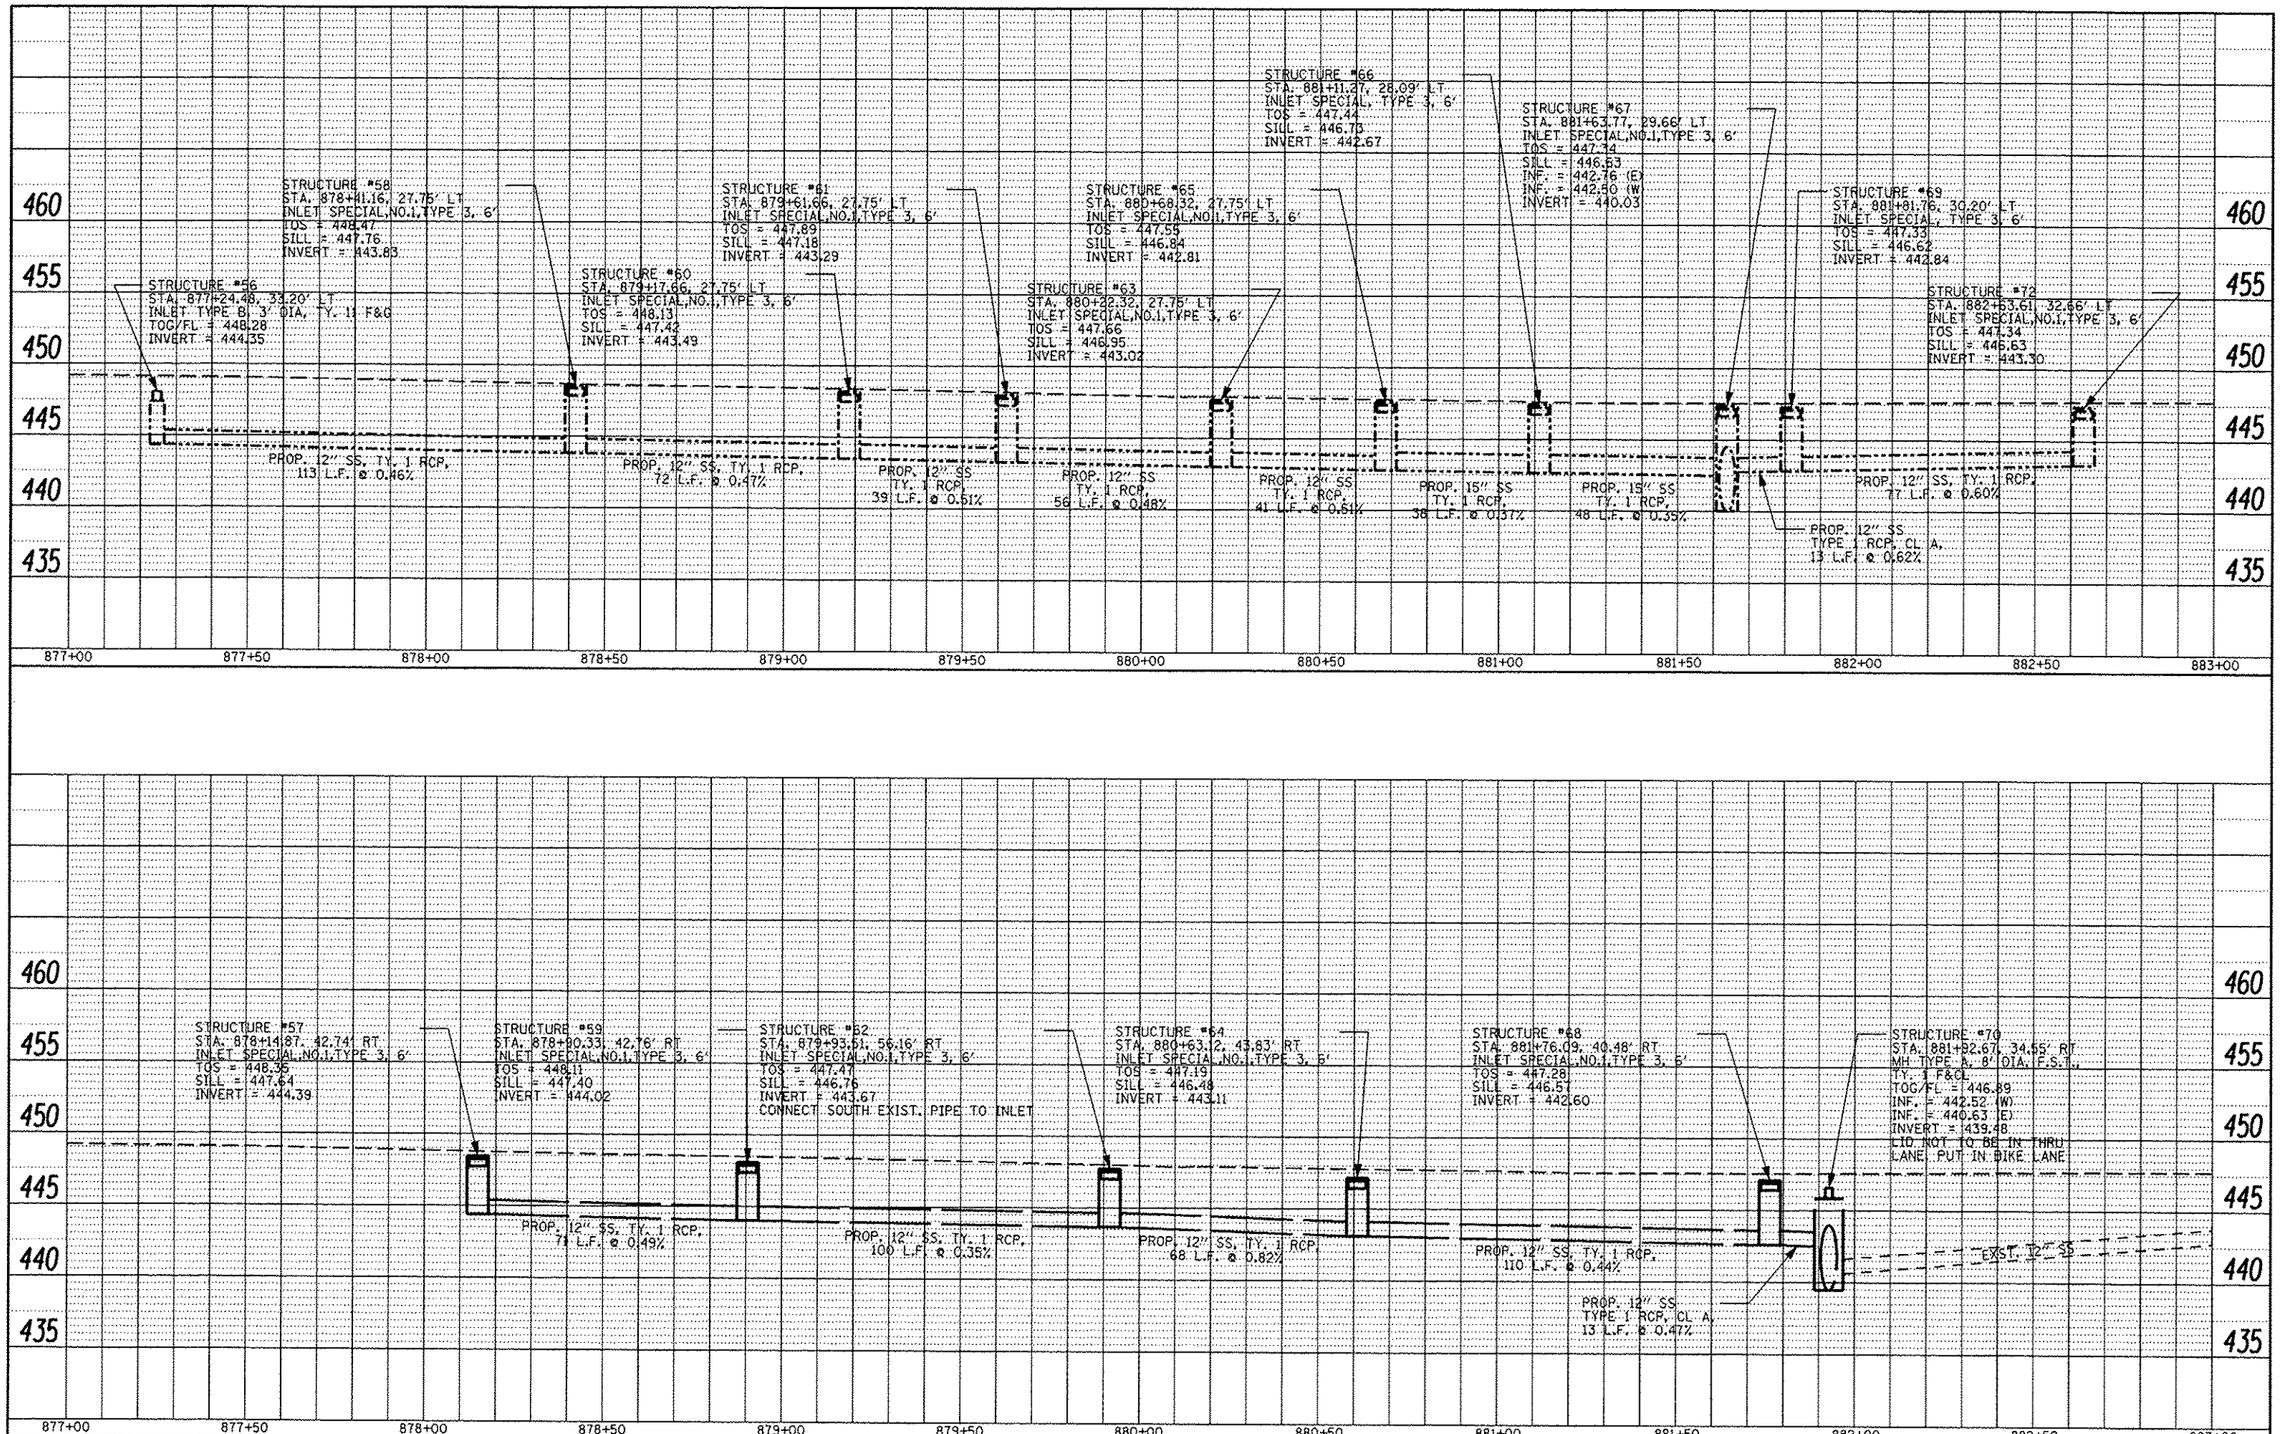

FILE NAME = c:\pw_work\pwidot\kelleykd\d0184451\78203-sht-draun.dgn	USER NAME = #USER#	DESIGNED -	REVISED -
		DRAWN -	REVISED -
	PLOT SCALE = 40.0000 ' / in.	CHECKED -	REVISED -
	PLOT DATE = 5/11/2012	DATE -	REVISED -

STATE OF ILLINOIS
DEPARTMENT OF TRANSPORTATION

DRAINAGE PROFILE SHEETS
IL 13

SCALE: 1"=5'V, 1"=20'H | SHEET NO. 0 OF 0 SHEETS | STA. 877+00.00 TO STA. 883+00.00

F.A.P. RTE.	SECTION	COUNTY	TOTAL SHEETS	SHEET NO.
331	(1X-1)R-5,RS-3,N-5,TS-4	WILLIAMSON	288	104
		CONTRACT NO. 78203		
		ILLINOIS FED. AID PROJECT		