FINAL SURVEY	SURVEYED	BY	DATE
	PLOTTED		
NOTE BOOK	TEMPLATE		
NO.	AREAS		
	AREAS CHECKED		

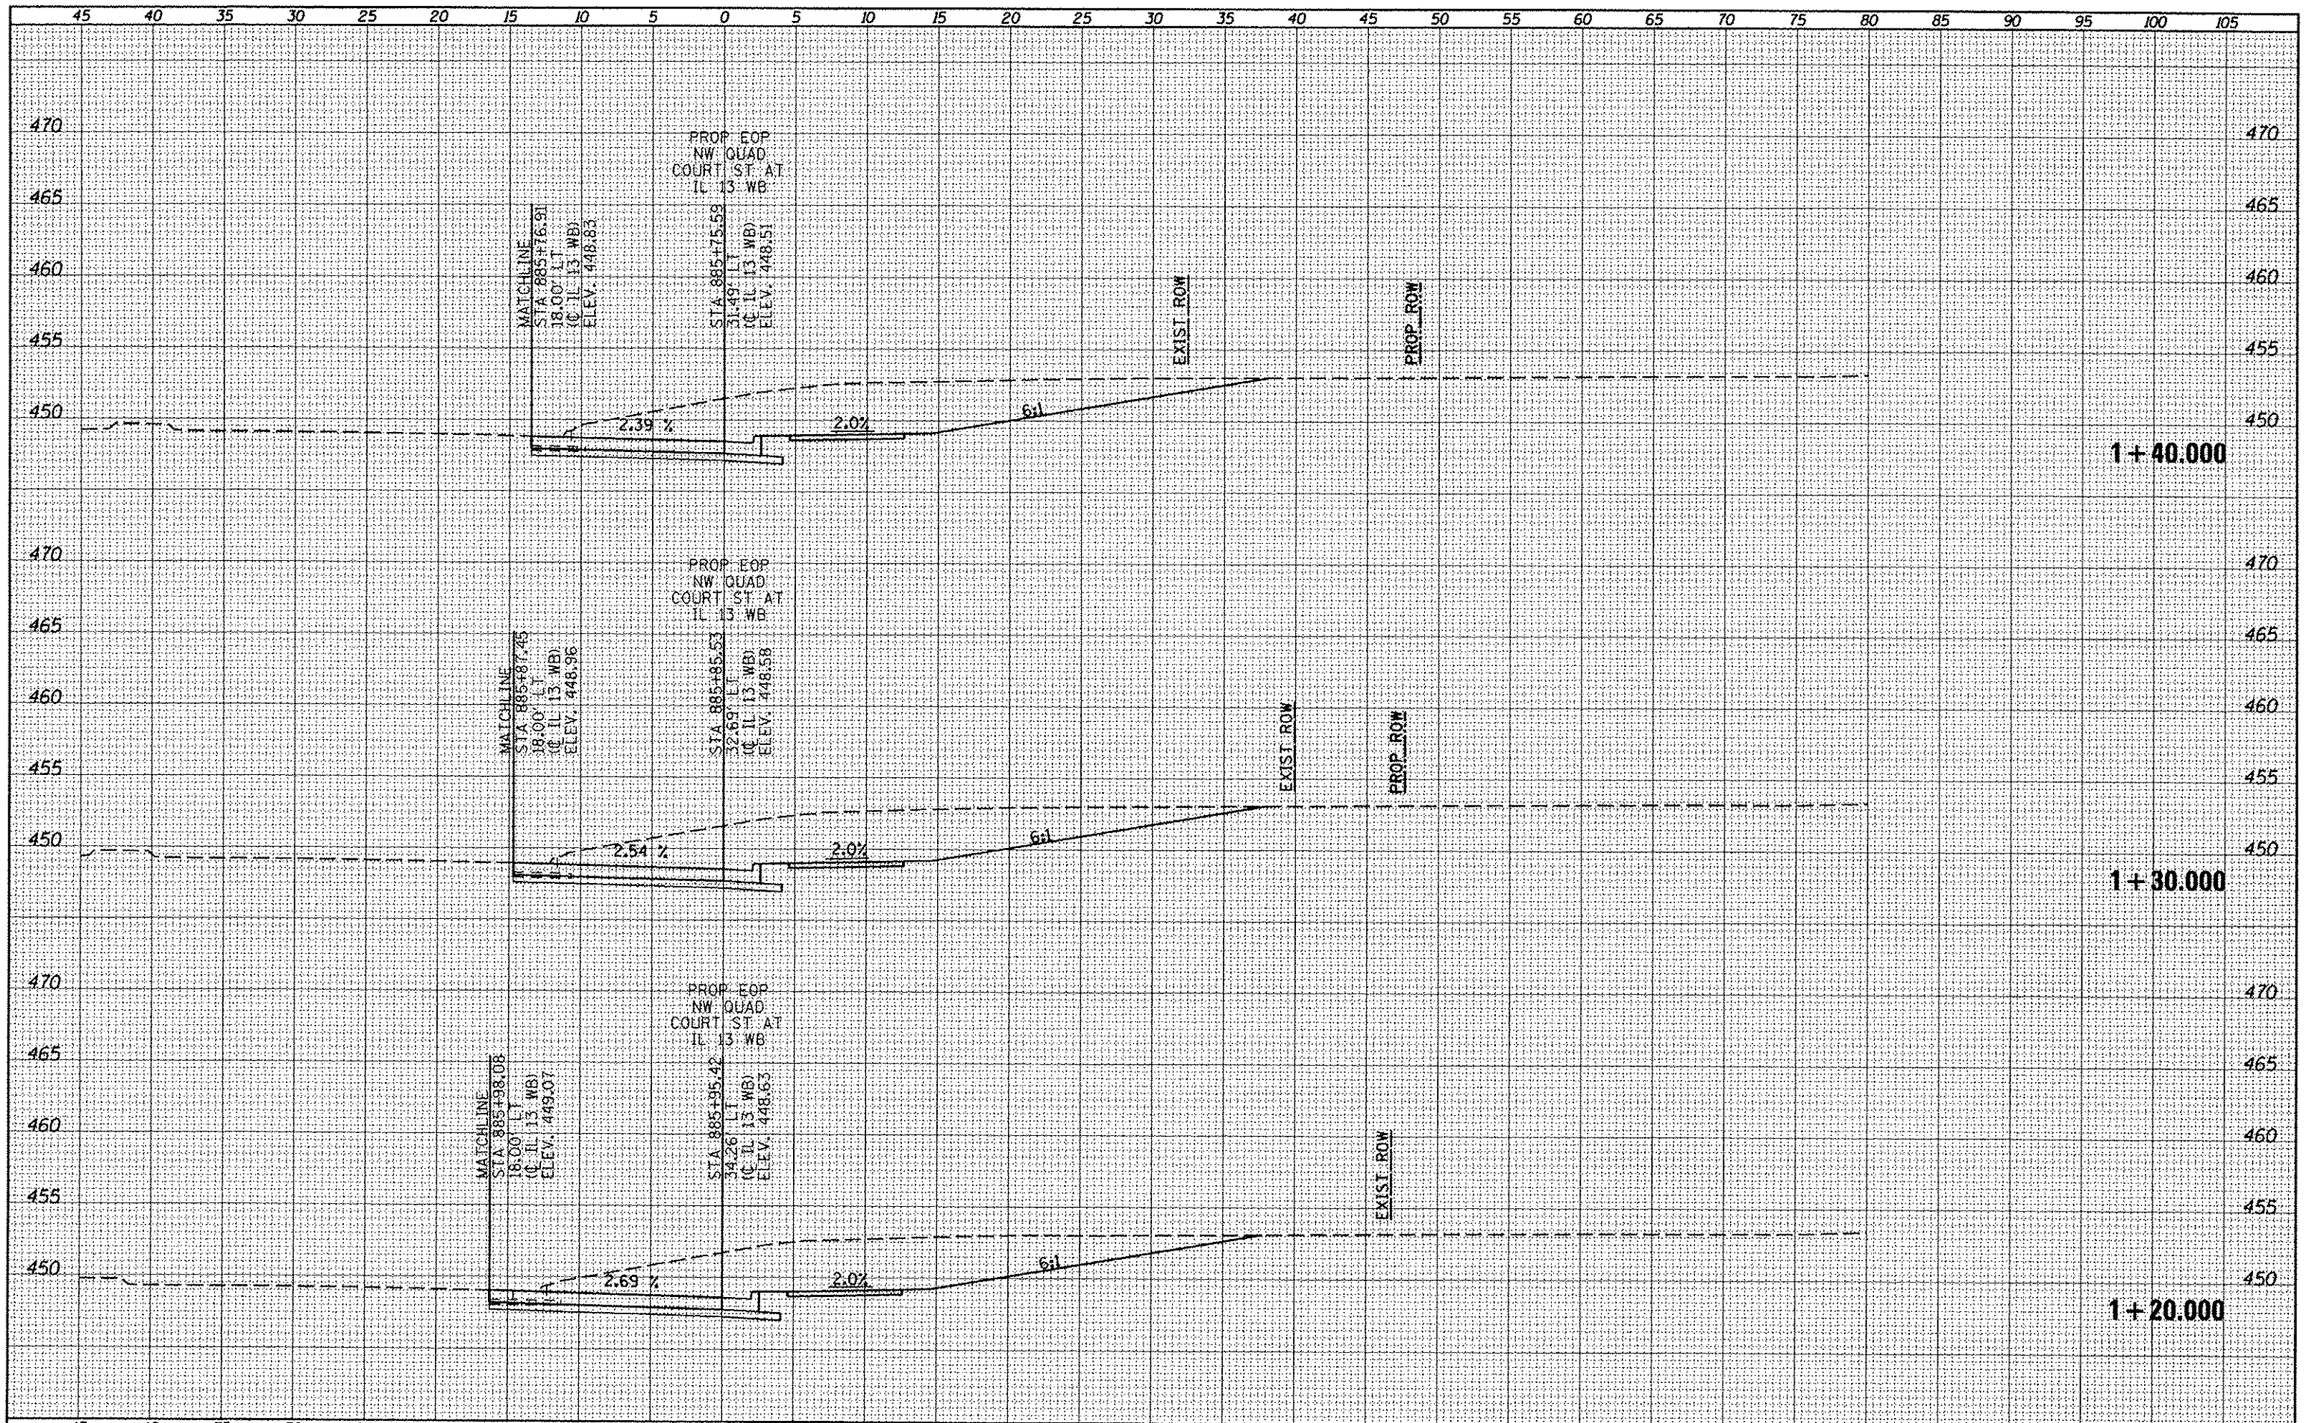

ORIGINAL SURVEY	SURVEYED	BY	DATE
	PLOTTED		
NOTE BOOK	TEMPLATE		
NO.	AREAS		
	AREAS CHECKED		

FILE NAME =	USER NAME = $USER$	DESIGNED -	REVISED -
c:\pw_work\pwidot\kelleykd\d0184451\78203-sht-x-CourtQUADS.dgn		DRAWN -	REVISED -
	PLOT SCALE = 10.0000 ' / in.	CHECKED -	REVISED -
	PLOT DATE = 5/11/2012	DATE -	REVISED -

STATE OF ILLINOIS
DEPARTMENT OF TRANSPORTATION

COURT ST (IL 37) NORTHWEST QUADRANT
CROSS SECTIONS

SCALE: | SHEET OF SHEETS | STA. 1+20.000 TO STA.1+40.000

F.A.P. RTE.	SECTION	COUNTY	TOTAL SHEETS	SHEET NO.
331	(IX-DR-5,RS-3,N-5,TS-4	WILLIAMSON	288	287
		CONTRACT NO. 78203		
	ILLINOIS FED. AID PROJECT			